



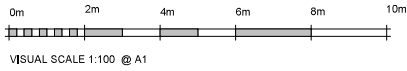


North Elevation
1 : 100

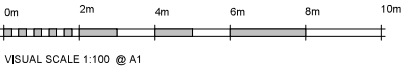


East Elevation
1 : 100




South Elevation
1 : 100

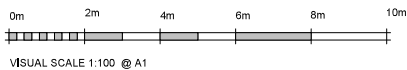

West Elevation
1 : 100

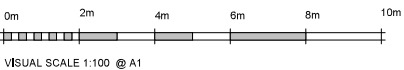

Section A - a
1 : 50

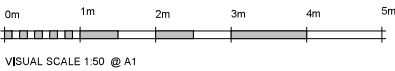

External Materials:-

Plinth = Red Multi brick - TBC
Upper External Wall = k'render Granite
Windows & Doors = Grey uPVC or Grey Aluminium.
Fascias & Soffits = White PVC
Rainwater Goods = White Squareline PVC
Roof = Eternit Thrusting Blue / Black Slate
External Paving - Concrete Paths and Patio Slabs
Driveway = Pink Granite Chippings

Due to areas of the structure being covered, unexposed or otherwise inaccessible the notes / specifications of existing materials are subject to confirmation of site when it is feasible to expose the relevant areas of construction.

GENERAL CONDITIONS
Contractors are responsible for checking all dimensions on site when work commences and before ordering any materials. Any discrepancies should be brought to the attention of the Client for remedial action before commencing further.
All materials not specified to be of a standard suitable for the work proposed and be fit for purpose. All work to be in accordance with good building practise and all necessary BS codes for Workmanship on Building Sites.

Client: **Mr P Barnsdale**

Site: **New Dwelling**

Drg Title: Elevations As Proposed		
Date	Contract No	Drg No
Sept'2021	P-Barn	003