


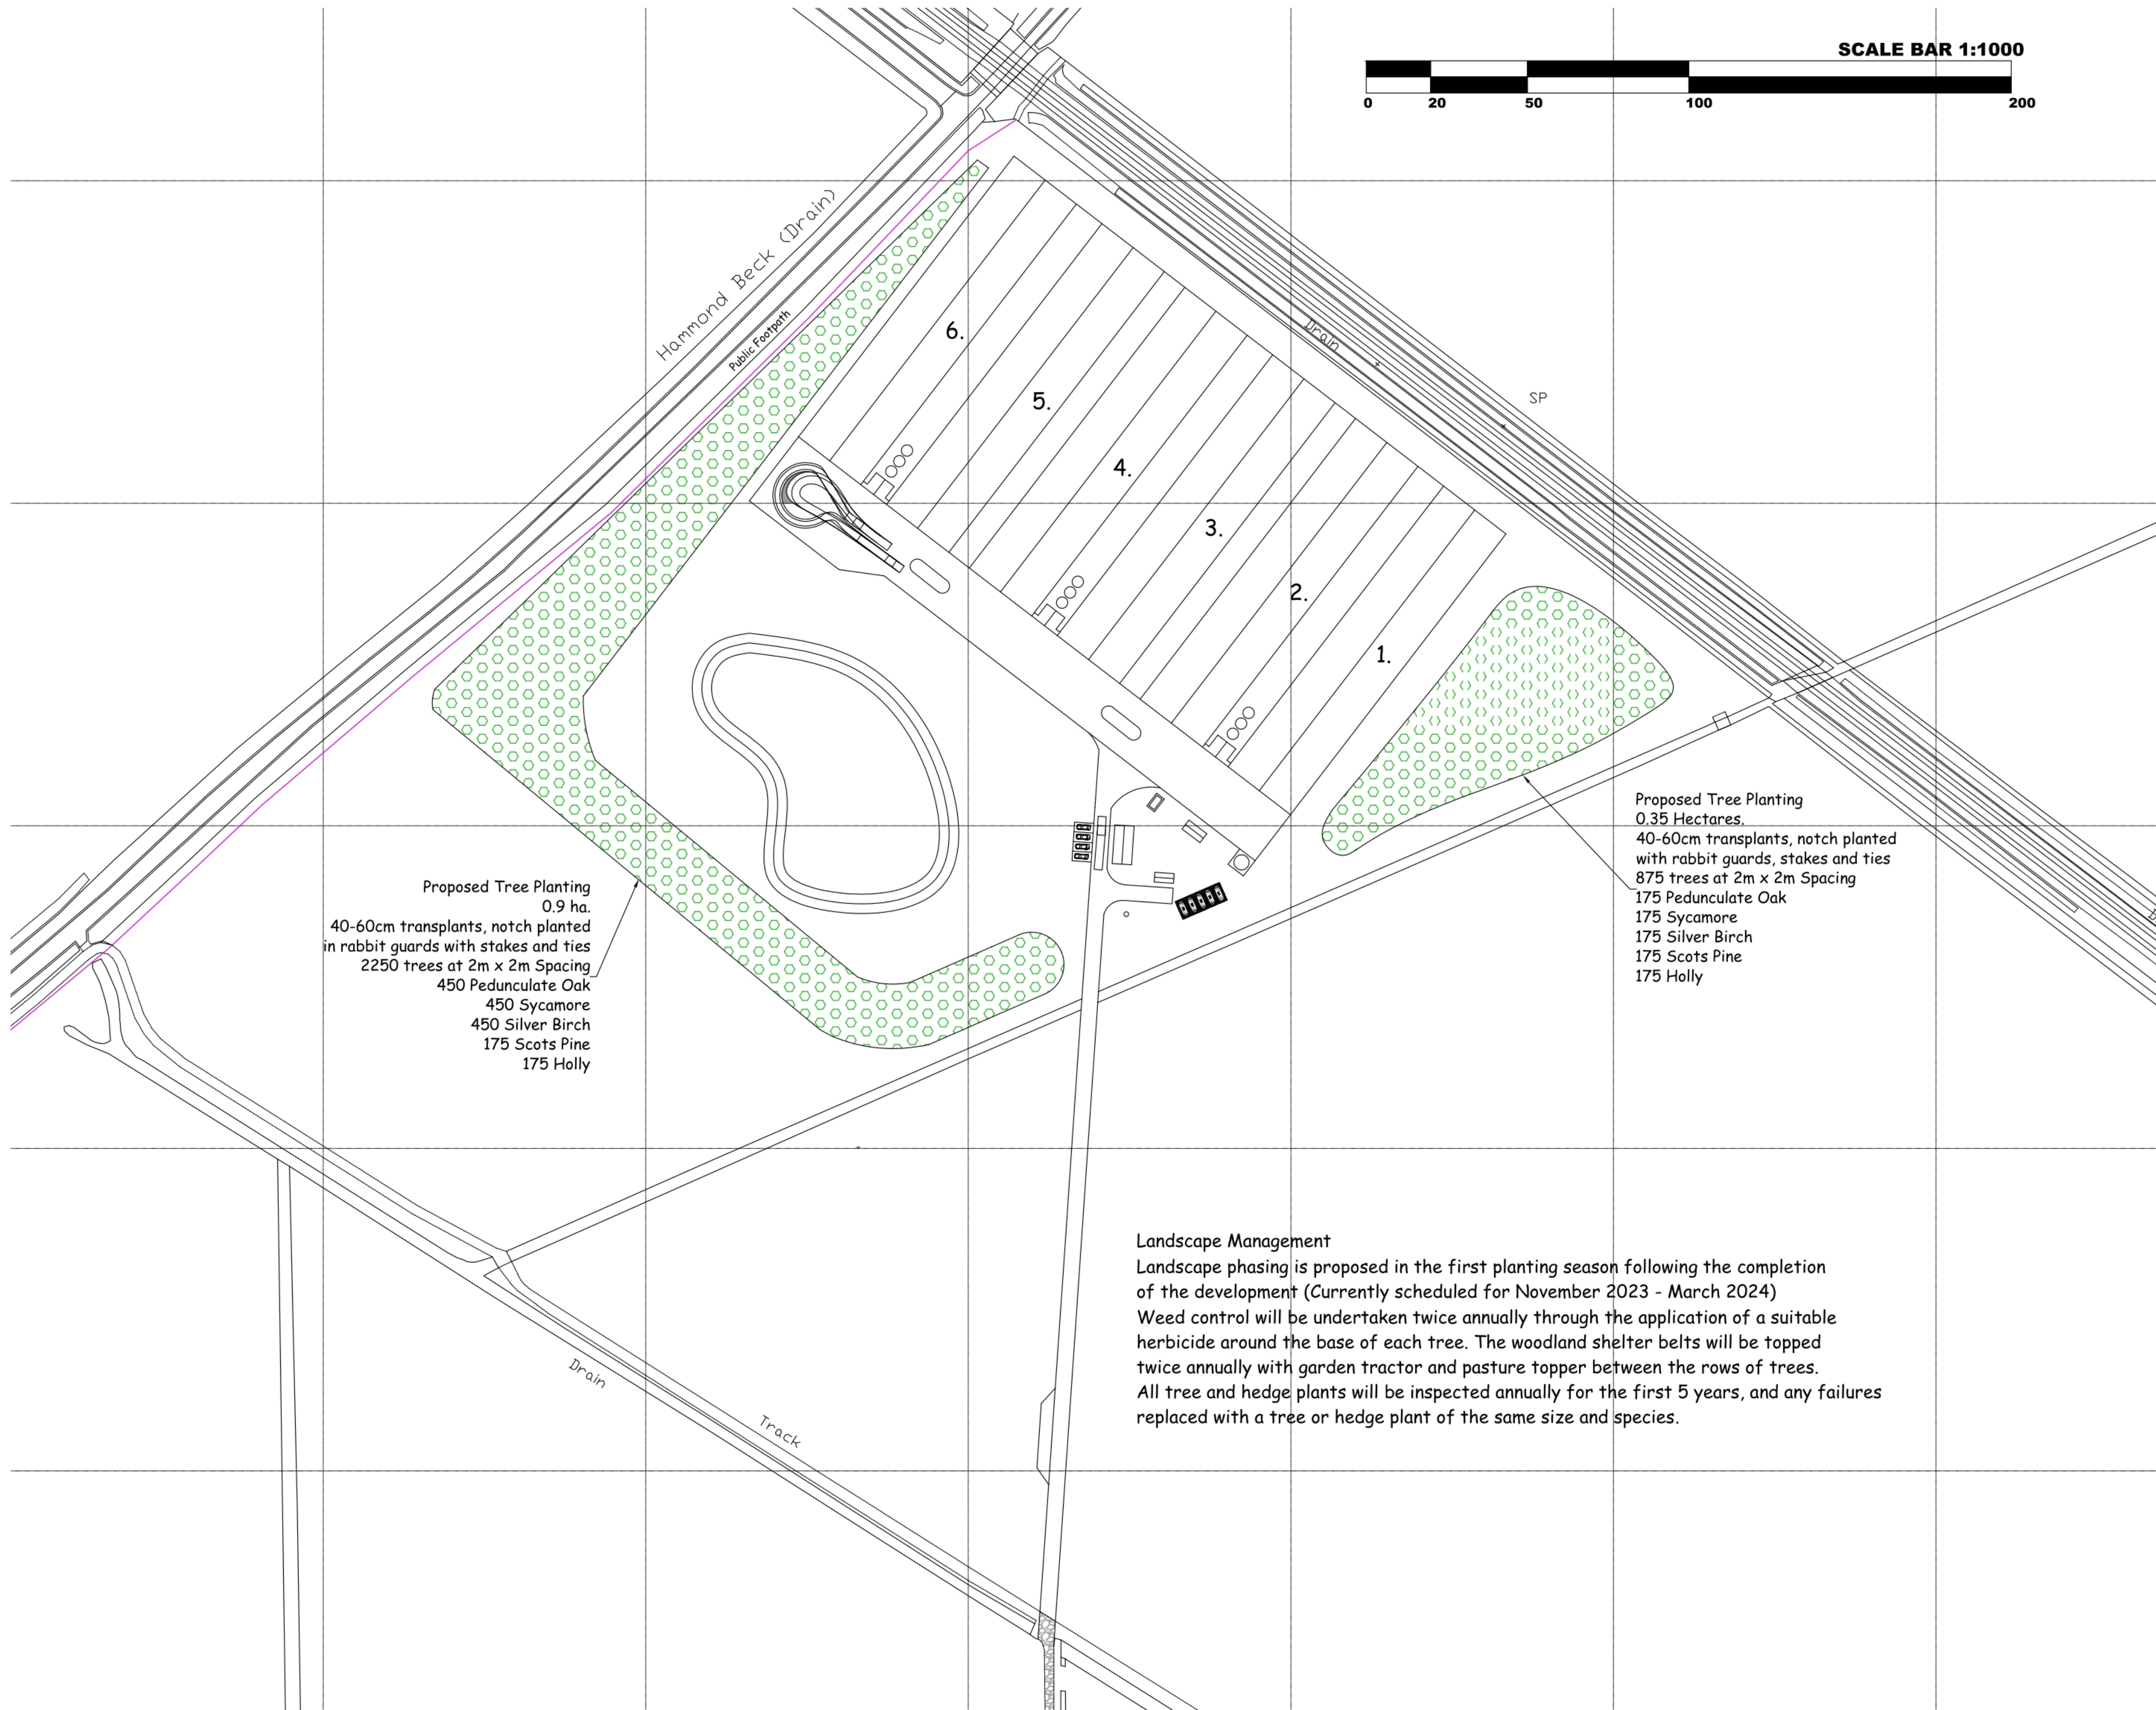

IAN PICK ASSOCIATES LTD
Specialist Agricultural & Rural Planning Consultants

Station Farm Offices
Wansford Road
Nafferton
Driffield
East Yorkshire
YO25 8NJ

T : 01377 253363
E : mail@ianpick.co.uk
W : www.ianpickassociates.co.uk

CLIENT

Clarke Group Construction Ltd

JOB TITLE

Proposed Poultry Unit

DWG. TITLE

Landscaping Proposals A1

SCALE

1=1000

DRN

IP

DWG. NUMBER

IP/CGC/09

DATE

July 2022

REV

-