




PROPOSED MIXED NATIVE HEDGEROW -
50% CRATAEGUS MONSIEYNA } GORCON TRANPLANTS
30% SALIX CINEREA } IN SHETTER'S ECOM
10% PRUNUS SPINOSA } WITH SAWN STAKE 90CM
10% SANEULUS NIGRA }
IN DOUBLE STAGGERED ROW
@ 7M. PER METRE

PROPOSED PLANTING ON BANK -
4 No. SALIX FRAGILIS } 120/15000 FEATHERED
2 No. ALNUS INCANA } WITH TANGLED STAKE
2 No. PRUNUS RADUS } 1.57M. 30-75mm Ø
SPRAL GUARD 75cm
@ APPROX 3M CENTRES

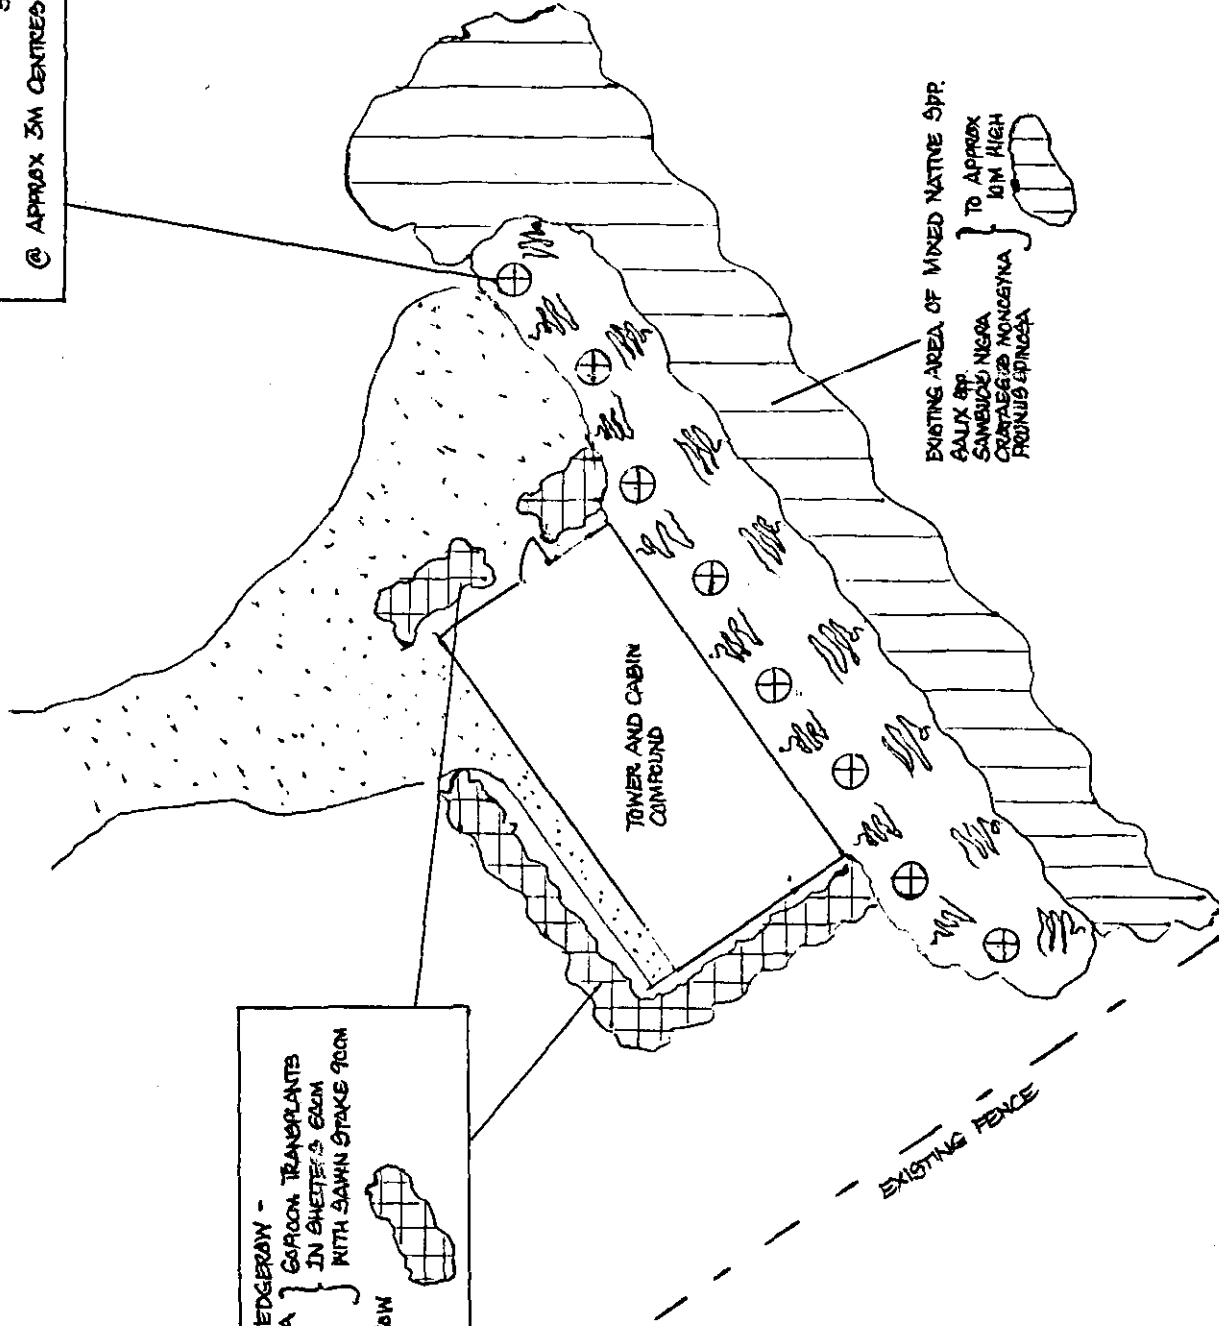

EXISTING AREA OF MIXED NATIVE SPP.
SALIX SPP.
SANEULUS NIGRA
CRATAEGUS MONSIEYNA
PRUNUS SPINOSA
TO APPROX
10M HIGH

Horizontal

SOUTHERLAND AND CO
HOUSING PLANNING

07 FEB 2001

Ref:

MAINTENANCE AND REPLACEMENT
PERIOD - 10 YEARS

GEORGE TRINKLE
LANDSCAPES AND WOODLANDS
Higher Putham
Wheddon Cross
MINEHEAD TA24 7AS
Phone/Fax: 01643 841660
Mobile 0973 191041

SCALE 1:250

DATE 17.02.00

ISSUE No.1

PROPOSED LANDSCAPING AT TOWER SITE No. LN 072 -
FRUITEX, DONNINGTON, SPALDING -

FUR ORANGE PCS LTD.