

KEY



OBSCURE STIPPOLYTE
GLAZING.



PANEL.

F = FIXED WINDOW GLAZING.

G= DOOR LEAF GLAZING.

LC = LOCKABLE COCKSPUR.

TF = TELEFLEX WINDERS.

CAM = DOUBLE FOLDING CAM OPENERS

RS6 = PERMANENT WINDOW RESTRICTORS.

SEC = EXTERNALLY WEDGE (JA414) & FIT.

'E' GASKET TO FRAME INTERNALLY.

RED = PROPOSED NEW WINDOWS & DOORS


LIMITATIONS:-

DRAWING DEVIATIONS BETWEEN EXACT


AS-BUILT DIMENSIONS AND DIMENSIONS

STATED IN THIS DRAWING ARE GENERALLY

ACCEPTED UP TO 100MM.

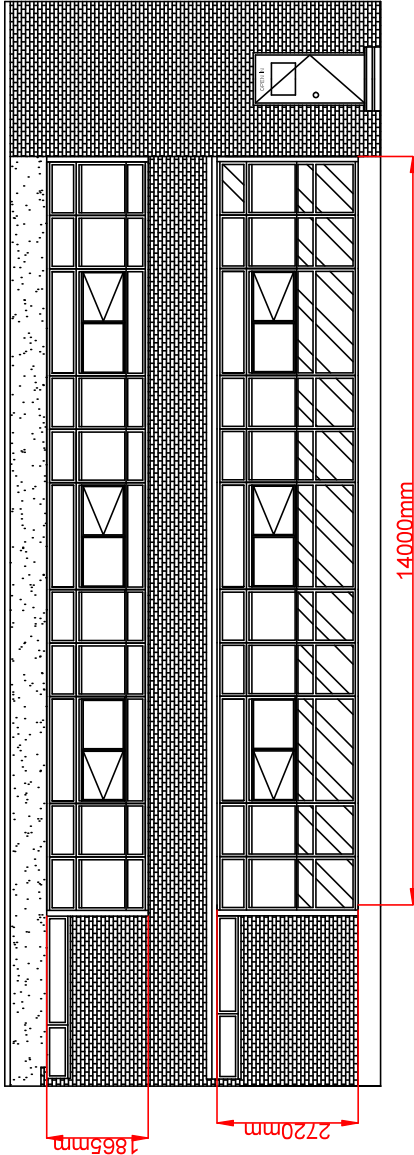

ELEVATION 1 EXISTING WINDOWS

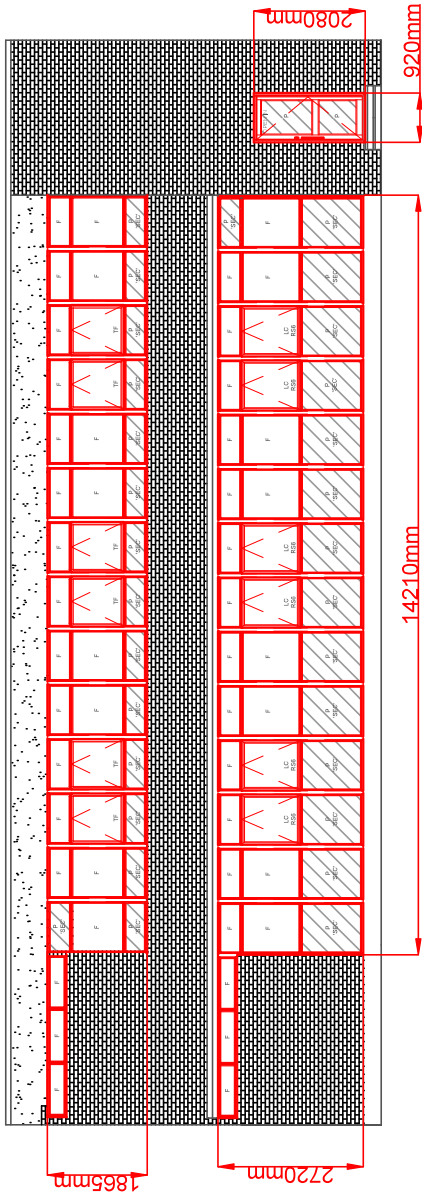

ELEVATION 1 PROPOSED NEW WINDOWS

PROPOSED NEW DOOR (OPEN IN)
700 APPROX
CLEAR OPENING.
DOOR SYSTEM & STYLE: AG100 / AFT / LOW THRESHOLD.
GILL / ADDITIONAL PROFILES: LOW THRESHOLD WITH 155X30MM GILL
FRAME COLOUR & FINISH: RAL8010 HIFCA WHITE GLOSS
LEAF COLOUR & FINISH: RAL8010 HIFCA WHITE GLOSS
PRIMARY LOCK: MS2200 EURO HOOKLOCK
SECONDARY LOCK: N/A
CYLINDER TYPE: KEY / KEY CYLINDER, KEYED ALIKE JOB.
HANDLE TYPE & CONFIG: 400MM SAA STRAIGHT 'D' HANDLES INT/EXT
CLOSER TYPE & CONFIG: AXIM CONCEALED NON HOLD OPEN (TBC).
ADDITIONAL INFORMATION:



CHARLES GARTH
INVEST | BUILD | MAINTAIN

CHARLES GARTH SURVEYORS & PROPERTY CONSULTANTS

**2 CHURCH STREET
WETHERBY LS22 6LP
T: 0345 340 3919**

ADDRESS:
THOMAS COWLEY HIGH
SCHOOL,
SCHOOL LANE,
SPALDING PE11 4TF

TITLE:
ELEVATION 1

SCALE:
1:100@A3

JOB No:
N/A

DWG No:
3

REV:

DATE:

STAGE:
PLANNING

DRAWN:
JP

CHECK:
LM

DATE:
3.2.2021