
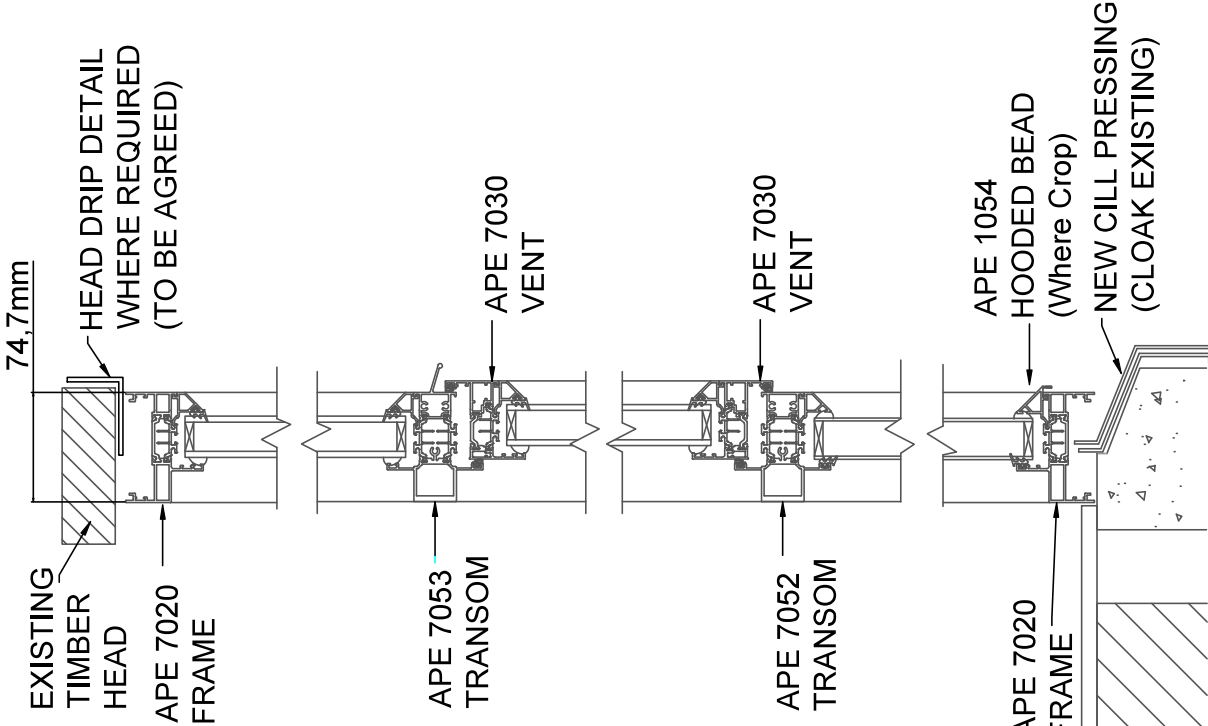


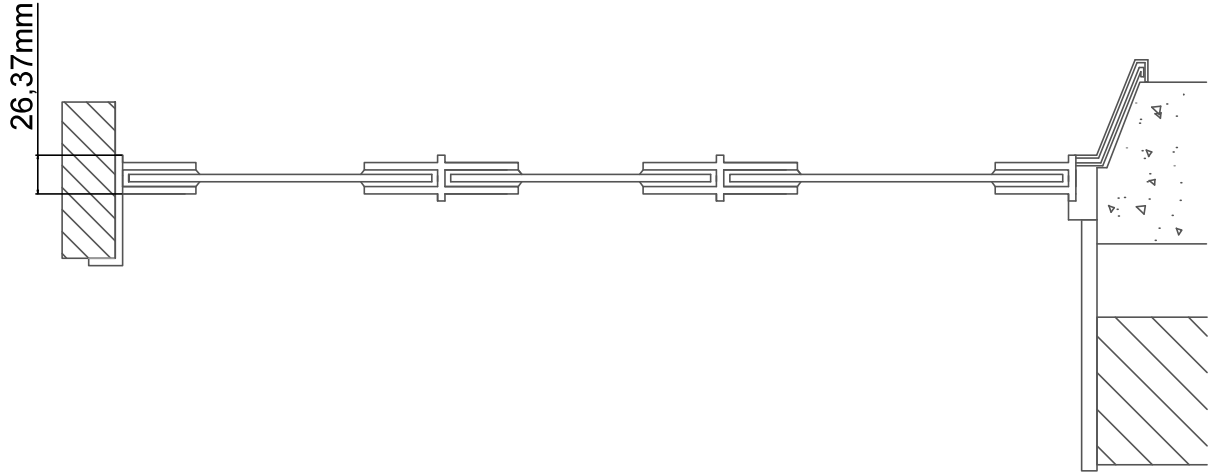

EXAMPLE OF EXISTING WINDOW SECTION

EXAMPLE OF NEW WINDOW SECTION

CHARLES GARTH SURVEYORS & PROPERTY CONSULTANTS
2 CHURCH STREET
WETHERBY LS22 6LP
T: 0345 340 3919

ADDRESS:
THOMAS COWLEY HIGH
SCHOOL,
SCHOOL LANE,
SPALDING PE11 4TF

TITLE:
SECTION
SCALE:
NTS
DRAWN:
JP
CHECK:
LM
STAGE:
PLANNING

JOB No:
N/A
DWG No:
2
DATE:
3.2.2021

REV:
DATE:



CHARLES GARTH
INVEST | BUILD | MAINTAIN