



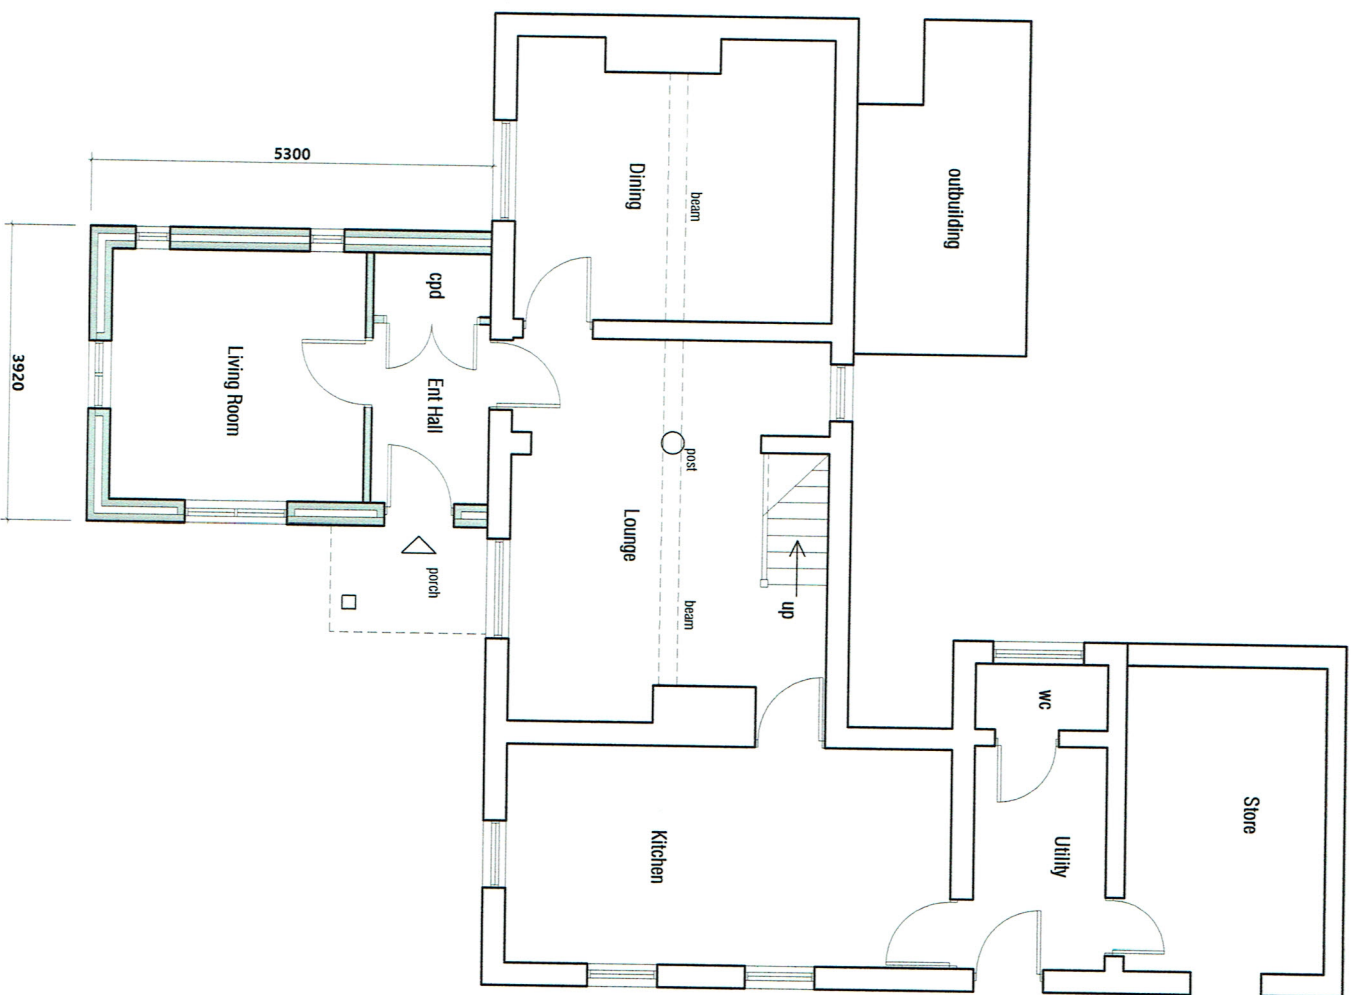

ground floor layout - proposed

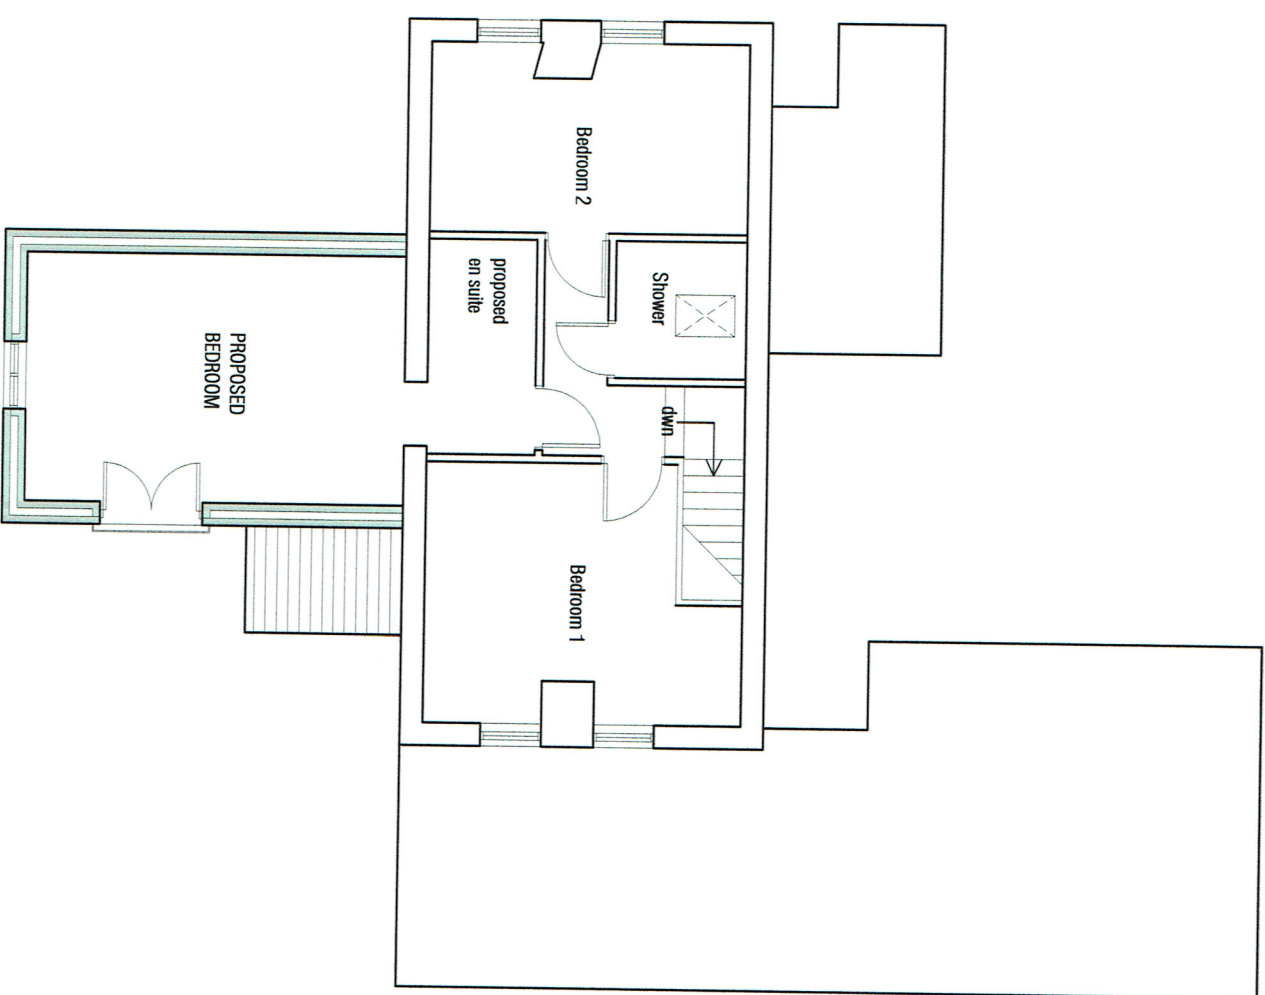

first floor layout - proposed