


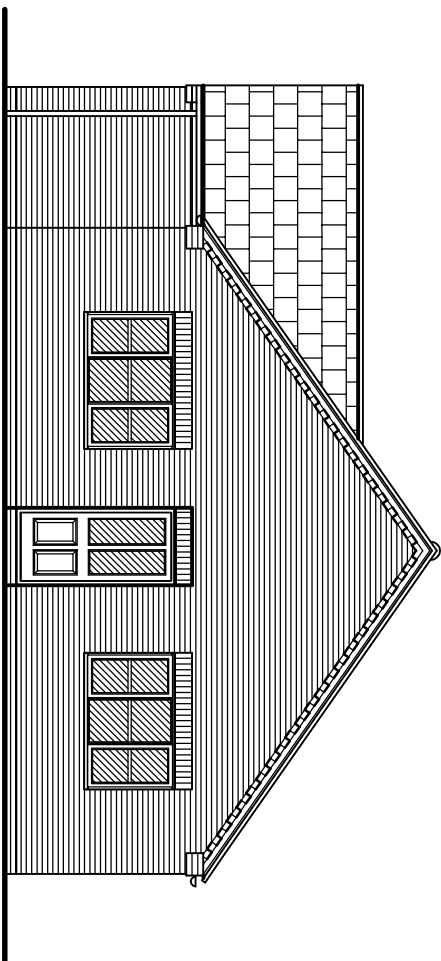

FRONT ELEVATION


WALS: - BLOCKLEYS WREKIN DARK RED FACING BRICKS

ROOF: - SANDTOST CALDERALE SLATE BLACK

WINDOWS & REAR DOORS: - WHITE UPVC

FRONT DOOR: - BLACK COMPOSITE WITH WHITE FRAME

RAINWATER GOODS: - BLACK DEEPLow UPVC

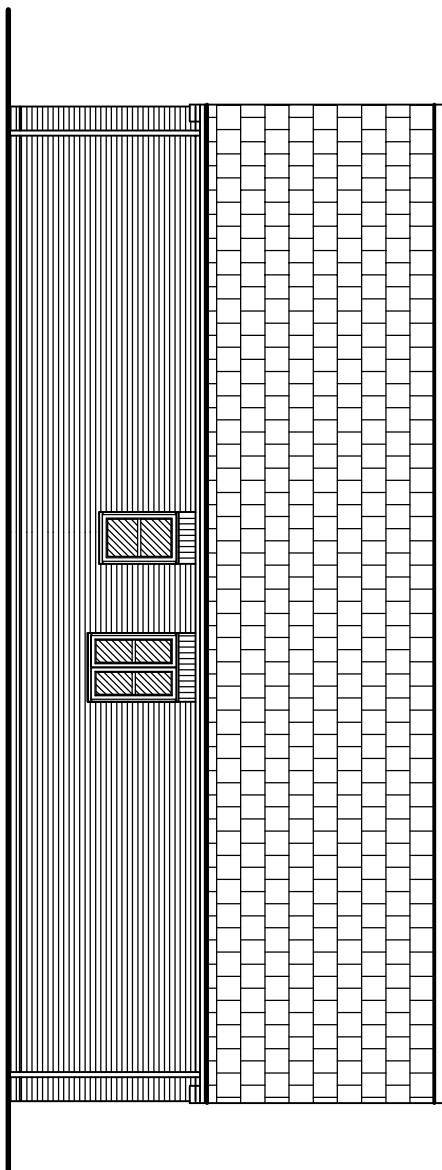

REAR ELEVATION

ref1	revision	date
3	PAPEROL, UNIVERSO, 500000	11/29/2024
A	REANNO DI FAL. 200000	JUN/2024

G. R. MERCHANT LTD.
I-ENG AMICE FIVE
ARCHITECTURAL, STRUCTURAL
AND LAND DRAINAGE
CONSULTANTS

4 Wrights Mews
12A Park Road, Holbeach,
Spalding, Lincs. PE12 7EE
Tel: 01406 490800
Fax: 01406 425744
E-Mail: gr.merchant@btconnect.com

Project
RESIDENTIAL DEVELOPMENT,
ADJ. 22 QUADRING ROAD,
DORNINGTON
SPALDING, LINC'S.

Client
BELMONT CONTRACTORS LTD.

Drawing
PLOT 3.
FLOOR PLANS & ELEVATIONS

Job Ref.	Drawing No.
3724-20.	04B.

Date	NOVEMBER 2020.
Drawn	SLD.

AS INDICATED

DO NOT SCALE FROM THIS DRAWING

[illegible]