


Notes
Co-ordinate grid Local

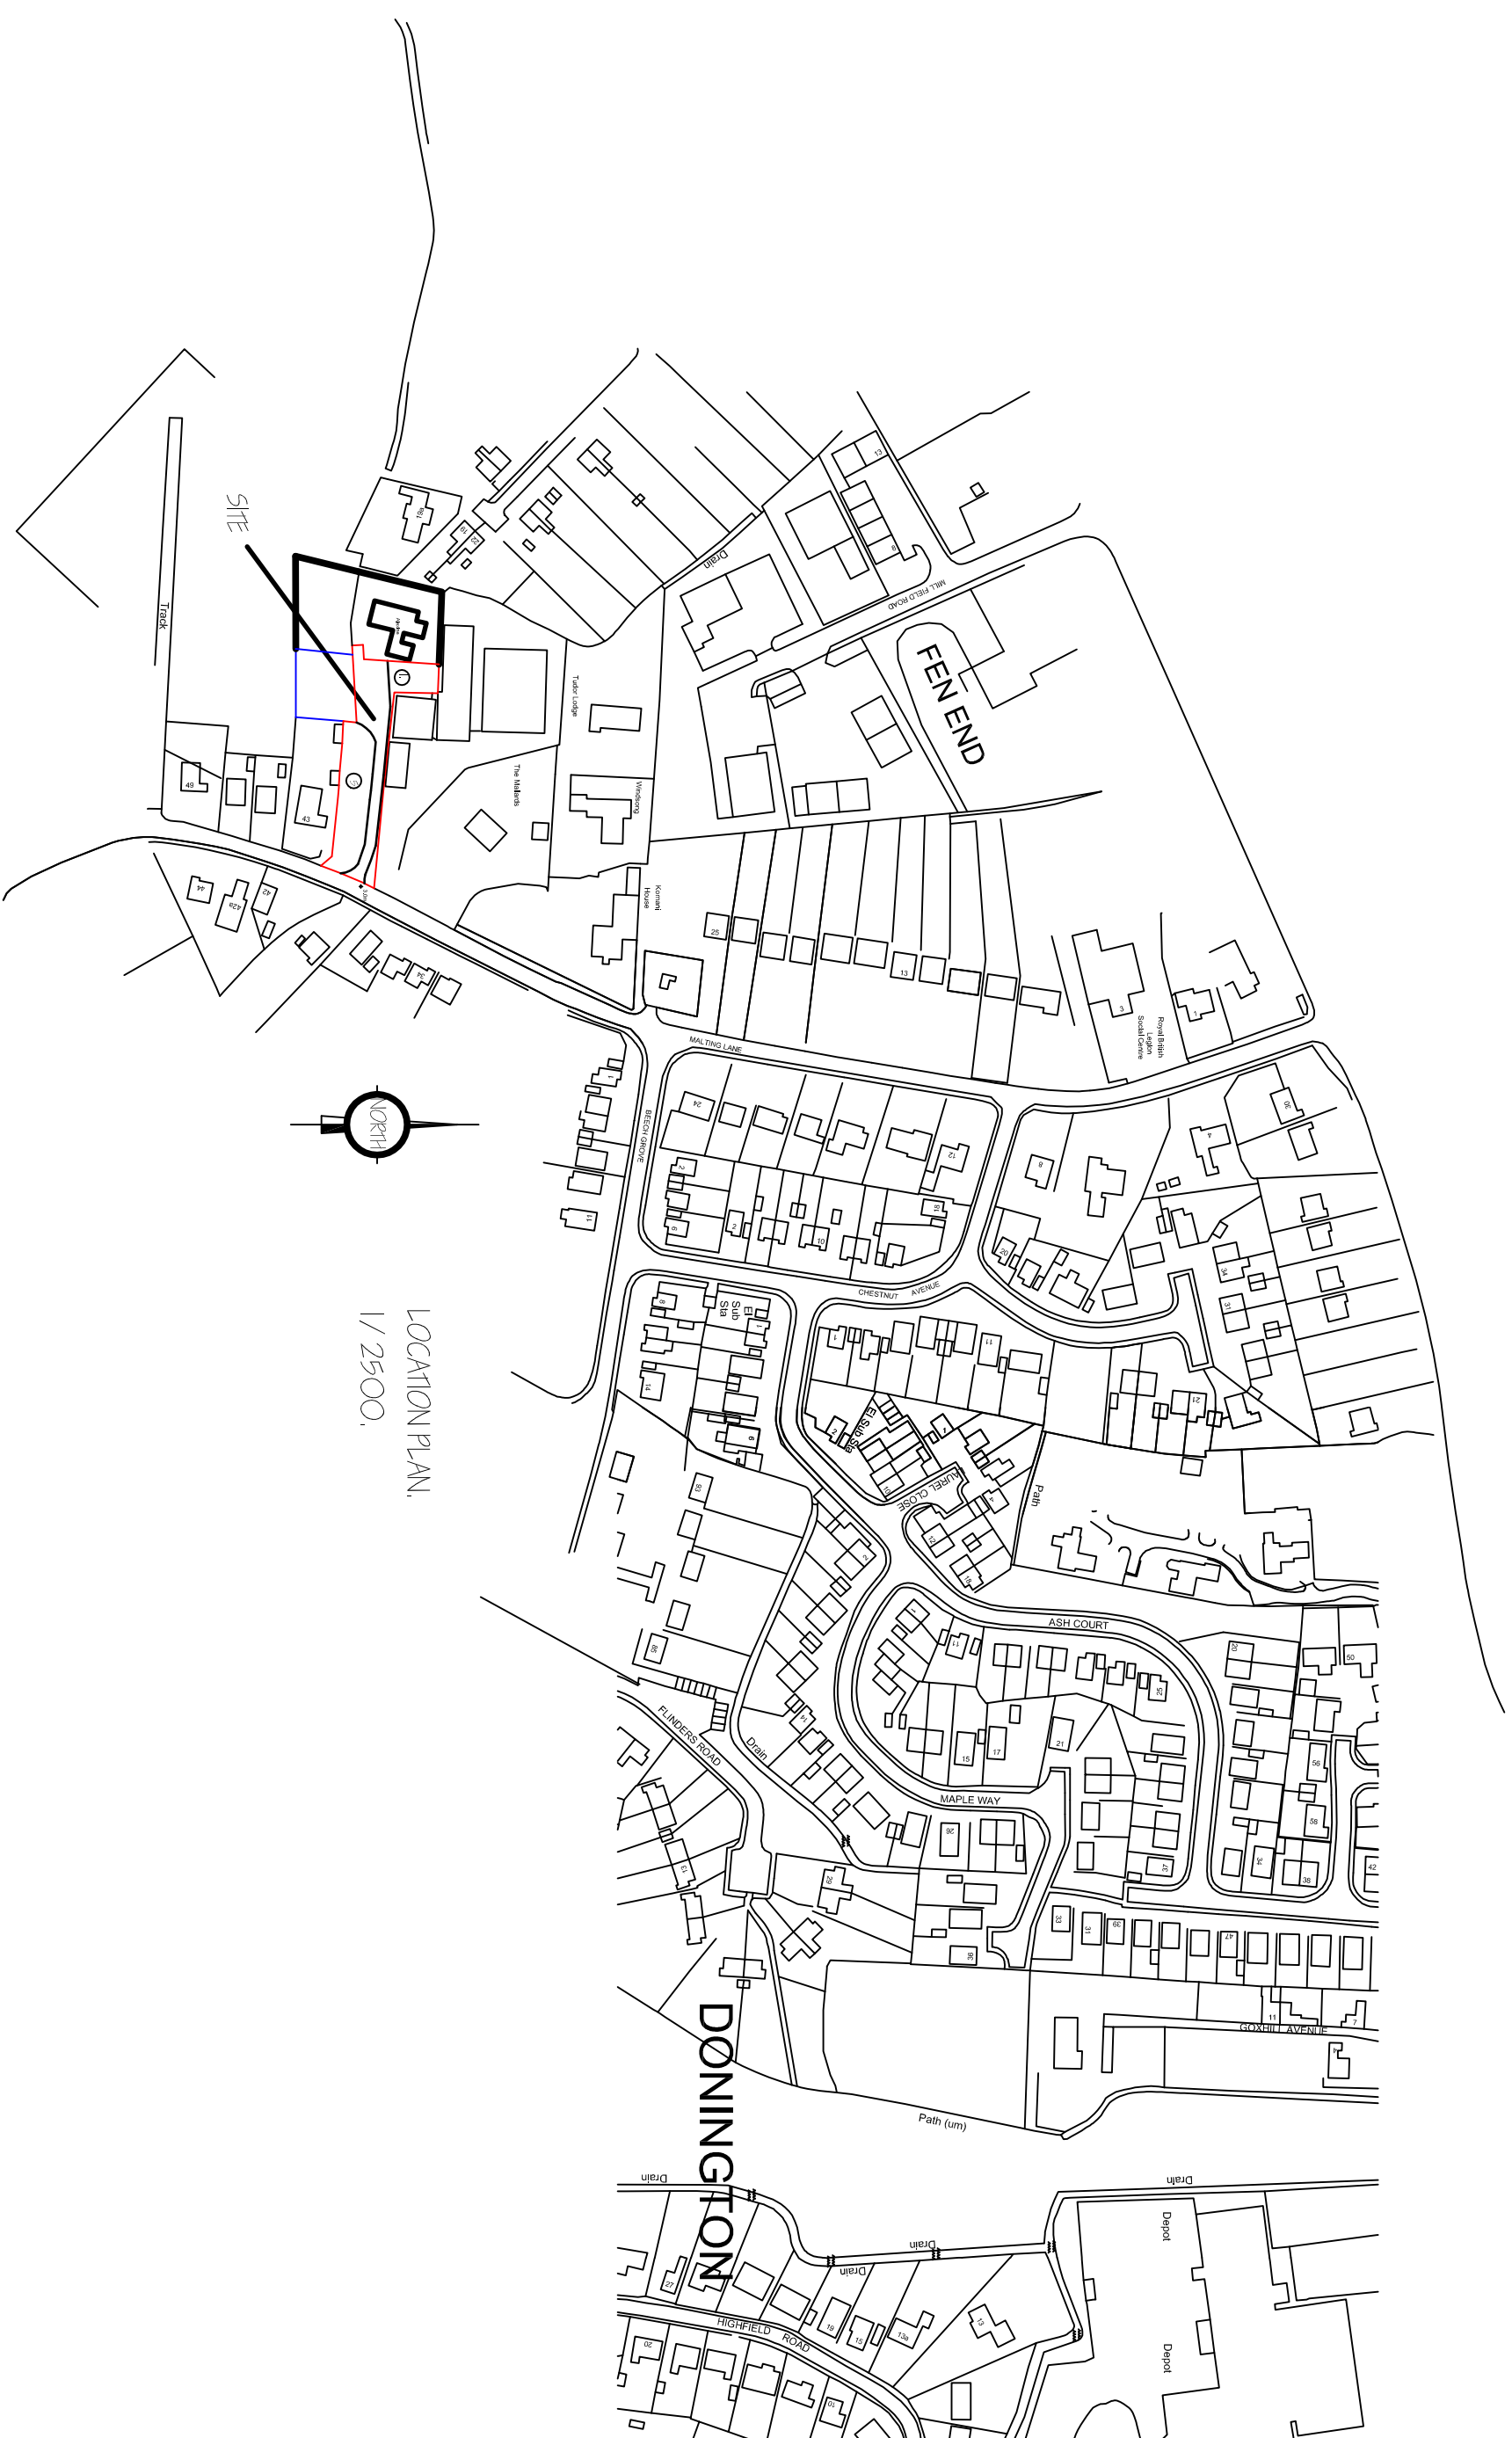

LANDSCAPING, TREE PLANTING & FENCING SCHEME.

A 1.8 METRE HIGH CLOSE BOARDED FENCE.

B SILVER BIRCH (*BETULA PENDULA*) FEATH

C. HAMTHORN (CRATAEUS LAEVIGATA) FEATHERED

D WHITEBEAM (SORBUS ARIA) FEATHERED

E GRAVEL DRIVE.

¶ All of which to be in accordance with RS 4478:10BQ and amendment No. 1 (1991).


— — — — —

tubed.

1/3 to 1/2 bag of peat free tree and shrub planting compost to be incorporated into backfill for each tree hole.

[illegible]

<u>FENCE ABBREVIATIONS</u>	
B/W	BARBED WIRE FENCE
C/B	CLOSE BOARDED FENCE
C/I	CORRUGATED IRON FENCE
C/L	CHAIN LINK FENCE
C/P	CHESTNUT PALING
I/R	IRON RAILINGS
P/R	POST AND RAIL FENCE
P/W	POST AND WIRE FENCE
W/M	WIRE MESH FENCE
M/S	METAL SECURITY FENCE

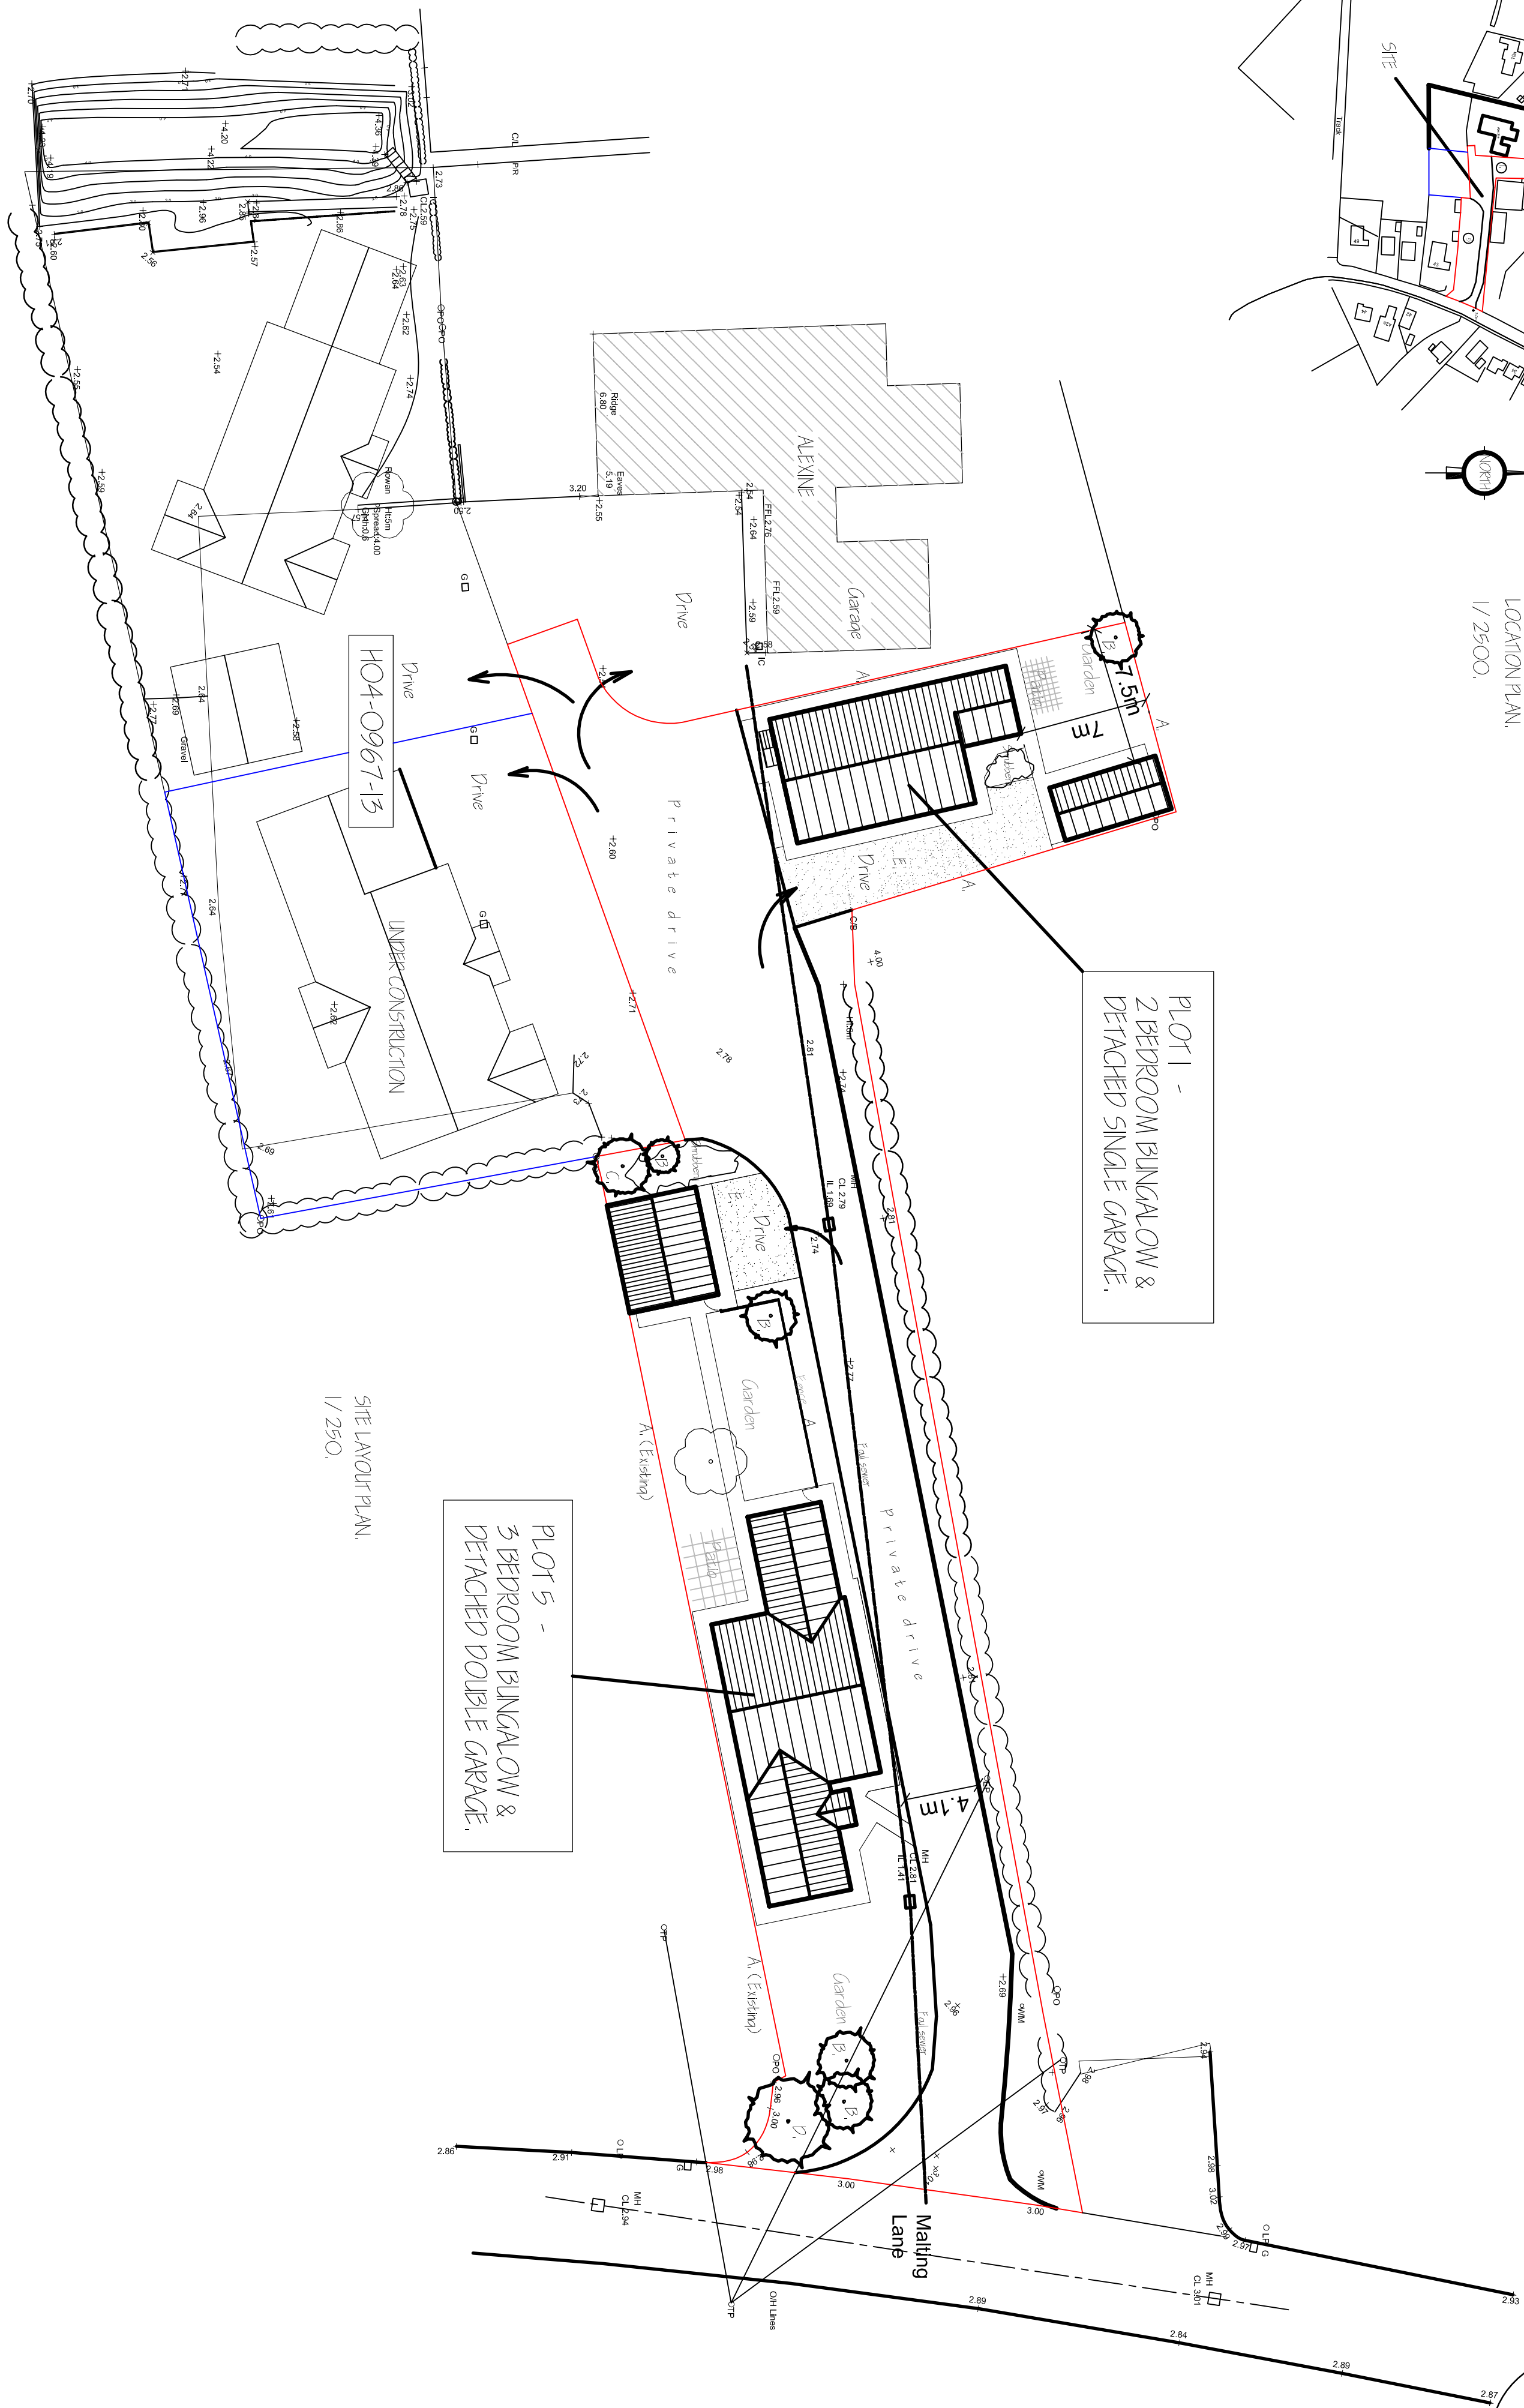

Project	RESIDENTIAL DEVELOPMENT: PLOT 1 & PLOT 5 WILLIAM CLOSE, DORNINGTON, SPALDING, Lincs, PE11 4XA
Client	FENWOLD LAND LTD.
Drawing	LOCATION & SITE LANDOUT PLANS, -DIGITAL SURVEY.
Job Ref.	2775-15.
Date	FEB '2016.
Drawing No.	22.
Drawn	CRM.

AS INDICATED

DO NOT SCALE FROM THIS DRAWING

G. R. MERCHANT LTD.
I-ENG AMICE FWMO

**ARCHITECTURAL, STRUCTURAL
AND LAND DRAINAGE
CONSULTANTS**
4 Wrights Mews
12A Park Road, Holbeach,
Spalding, Lincs. PE12 7EE
Tel 01 406 4080800
Fax 01 406 425744
E-Mail: gr.merchant@tconnect.com

RESIDENTIAL DEVELOPMENT.
PLOT 1 & PLOT 5
WILLIAM CLOSE, DONINGTON
SPALDING, LINC'S. PELL 4XA

LOCATION & SITE LAYOUT PLANS.
- DIGITAL SURVEY.

- DIGITAL SURVEY.

517 | AVONITE PL AN

1 / 250.