




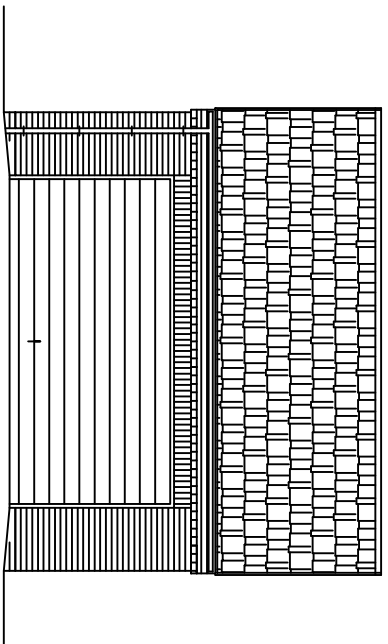


FRONT ELEVATION.

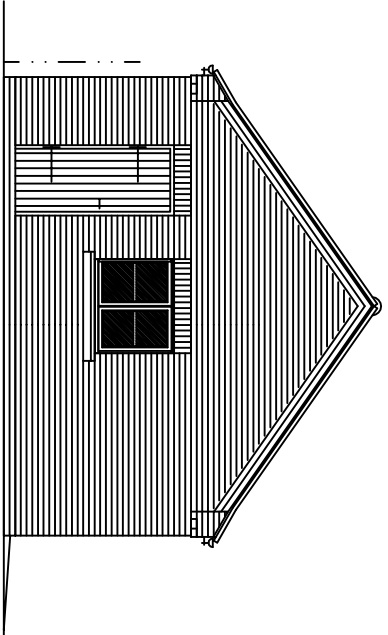


SIDE ELEVATION.

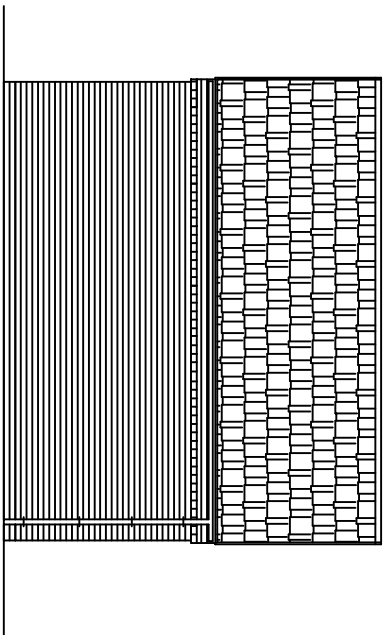


REAR ELEVATION.

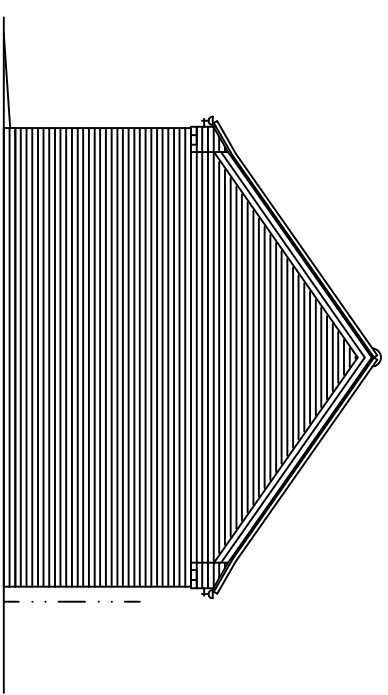


SIDE ELEVATION.

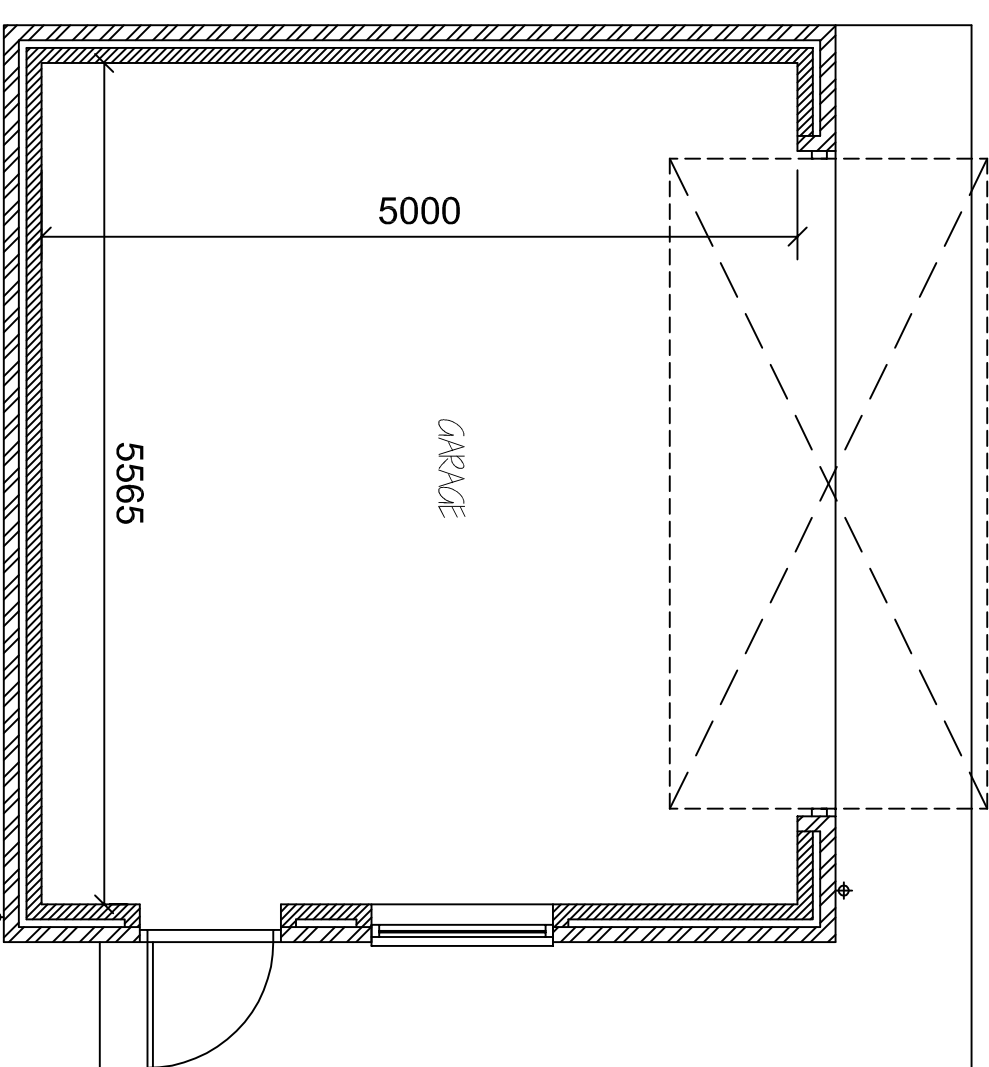


FLOOR LAYOUT PLAN:

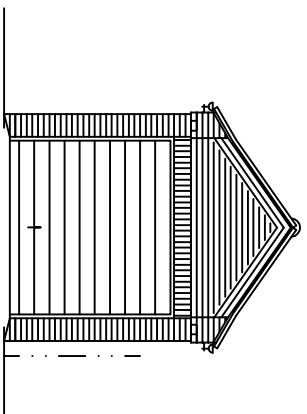


FRONT ELEVATION.

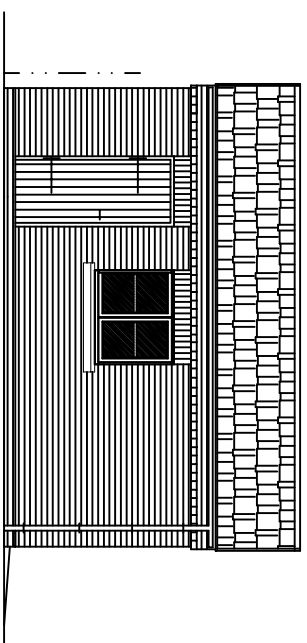


SIDE ELEVATION.

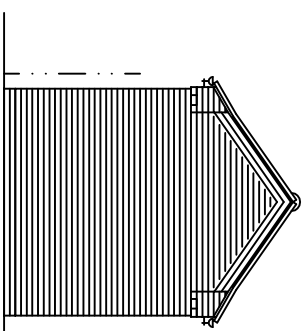

REAR ELEVATION

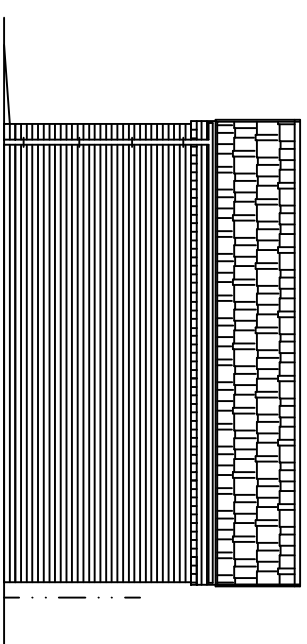

SIDE ELEVATION.

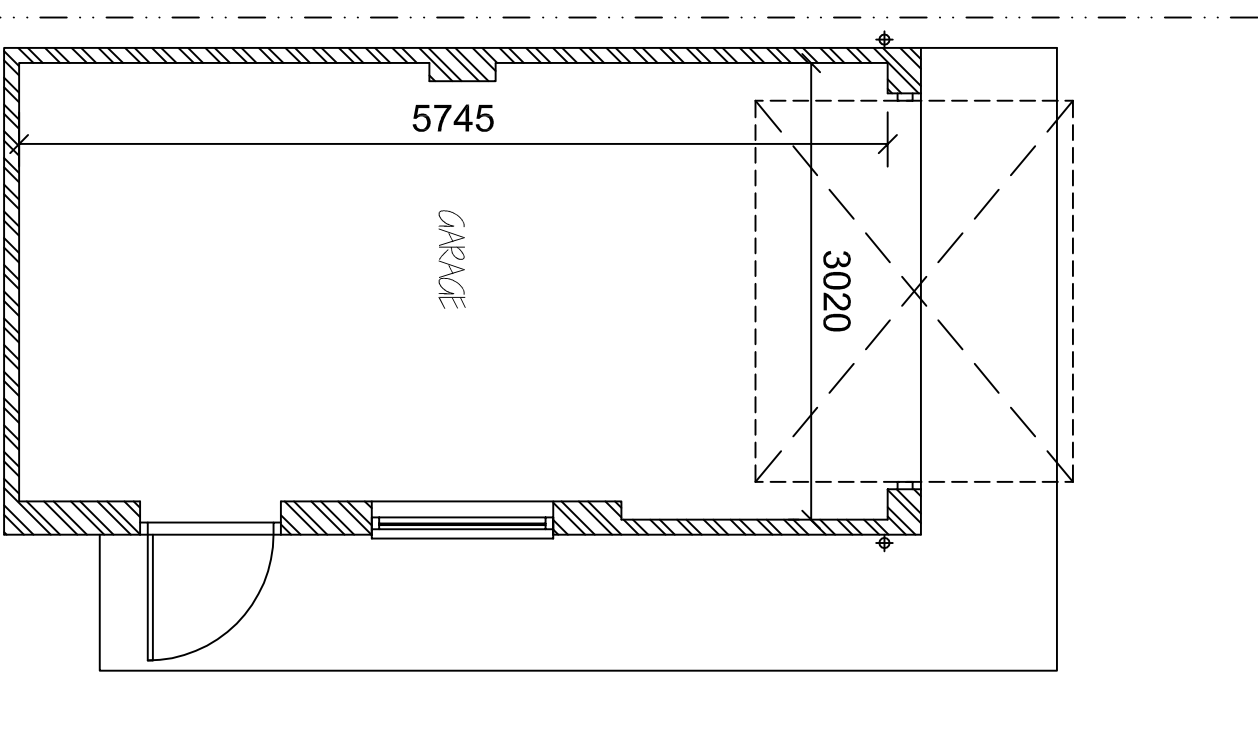

FLOOR LAYOUT PLAN

A	SFOU ALL APPD - CLEN	FIS 2006
ref:	revision	date

G. R. MERCHANT LTD.
LEUNG AMICE FIMO

**ARCHITECTURAL, STRUCTURAL
AND LAND DRAINAGE
CONSULTANTS**
4 Wrights Mews
12A Park Road, Holbeach,
Spalding, Lincs. PE9 2JE
Tel: 01406 490800
Fax: 01406 425744
E-Mail: gr.merchant@btconnect.com

Project:
RESIDENTIAL DEVELOPMENT,
PLOT 1 & PLOT 5,
WILLIAM CLOSE, DONNINGTON
SPALDING, Lincs, PE11 4XA

Client
FENHOUSE LAND LTD.

Drawing
PLOTS 1 & 5.
GARAGES.
FLOOR PLANS & ELEVATIONS

Job Ref.	Drawing No.
2775-15.	23A

Scales

DO NOT SCALE FROM THIS DRAWING