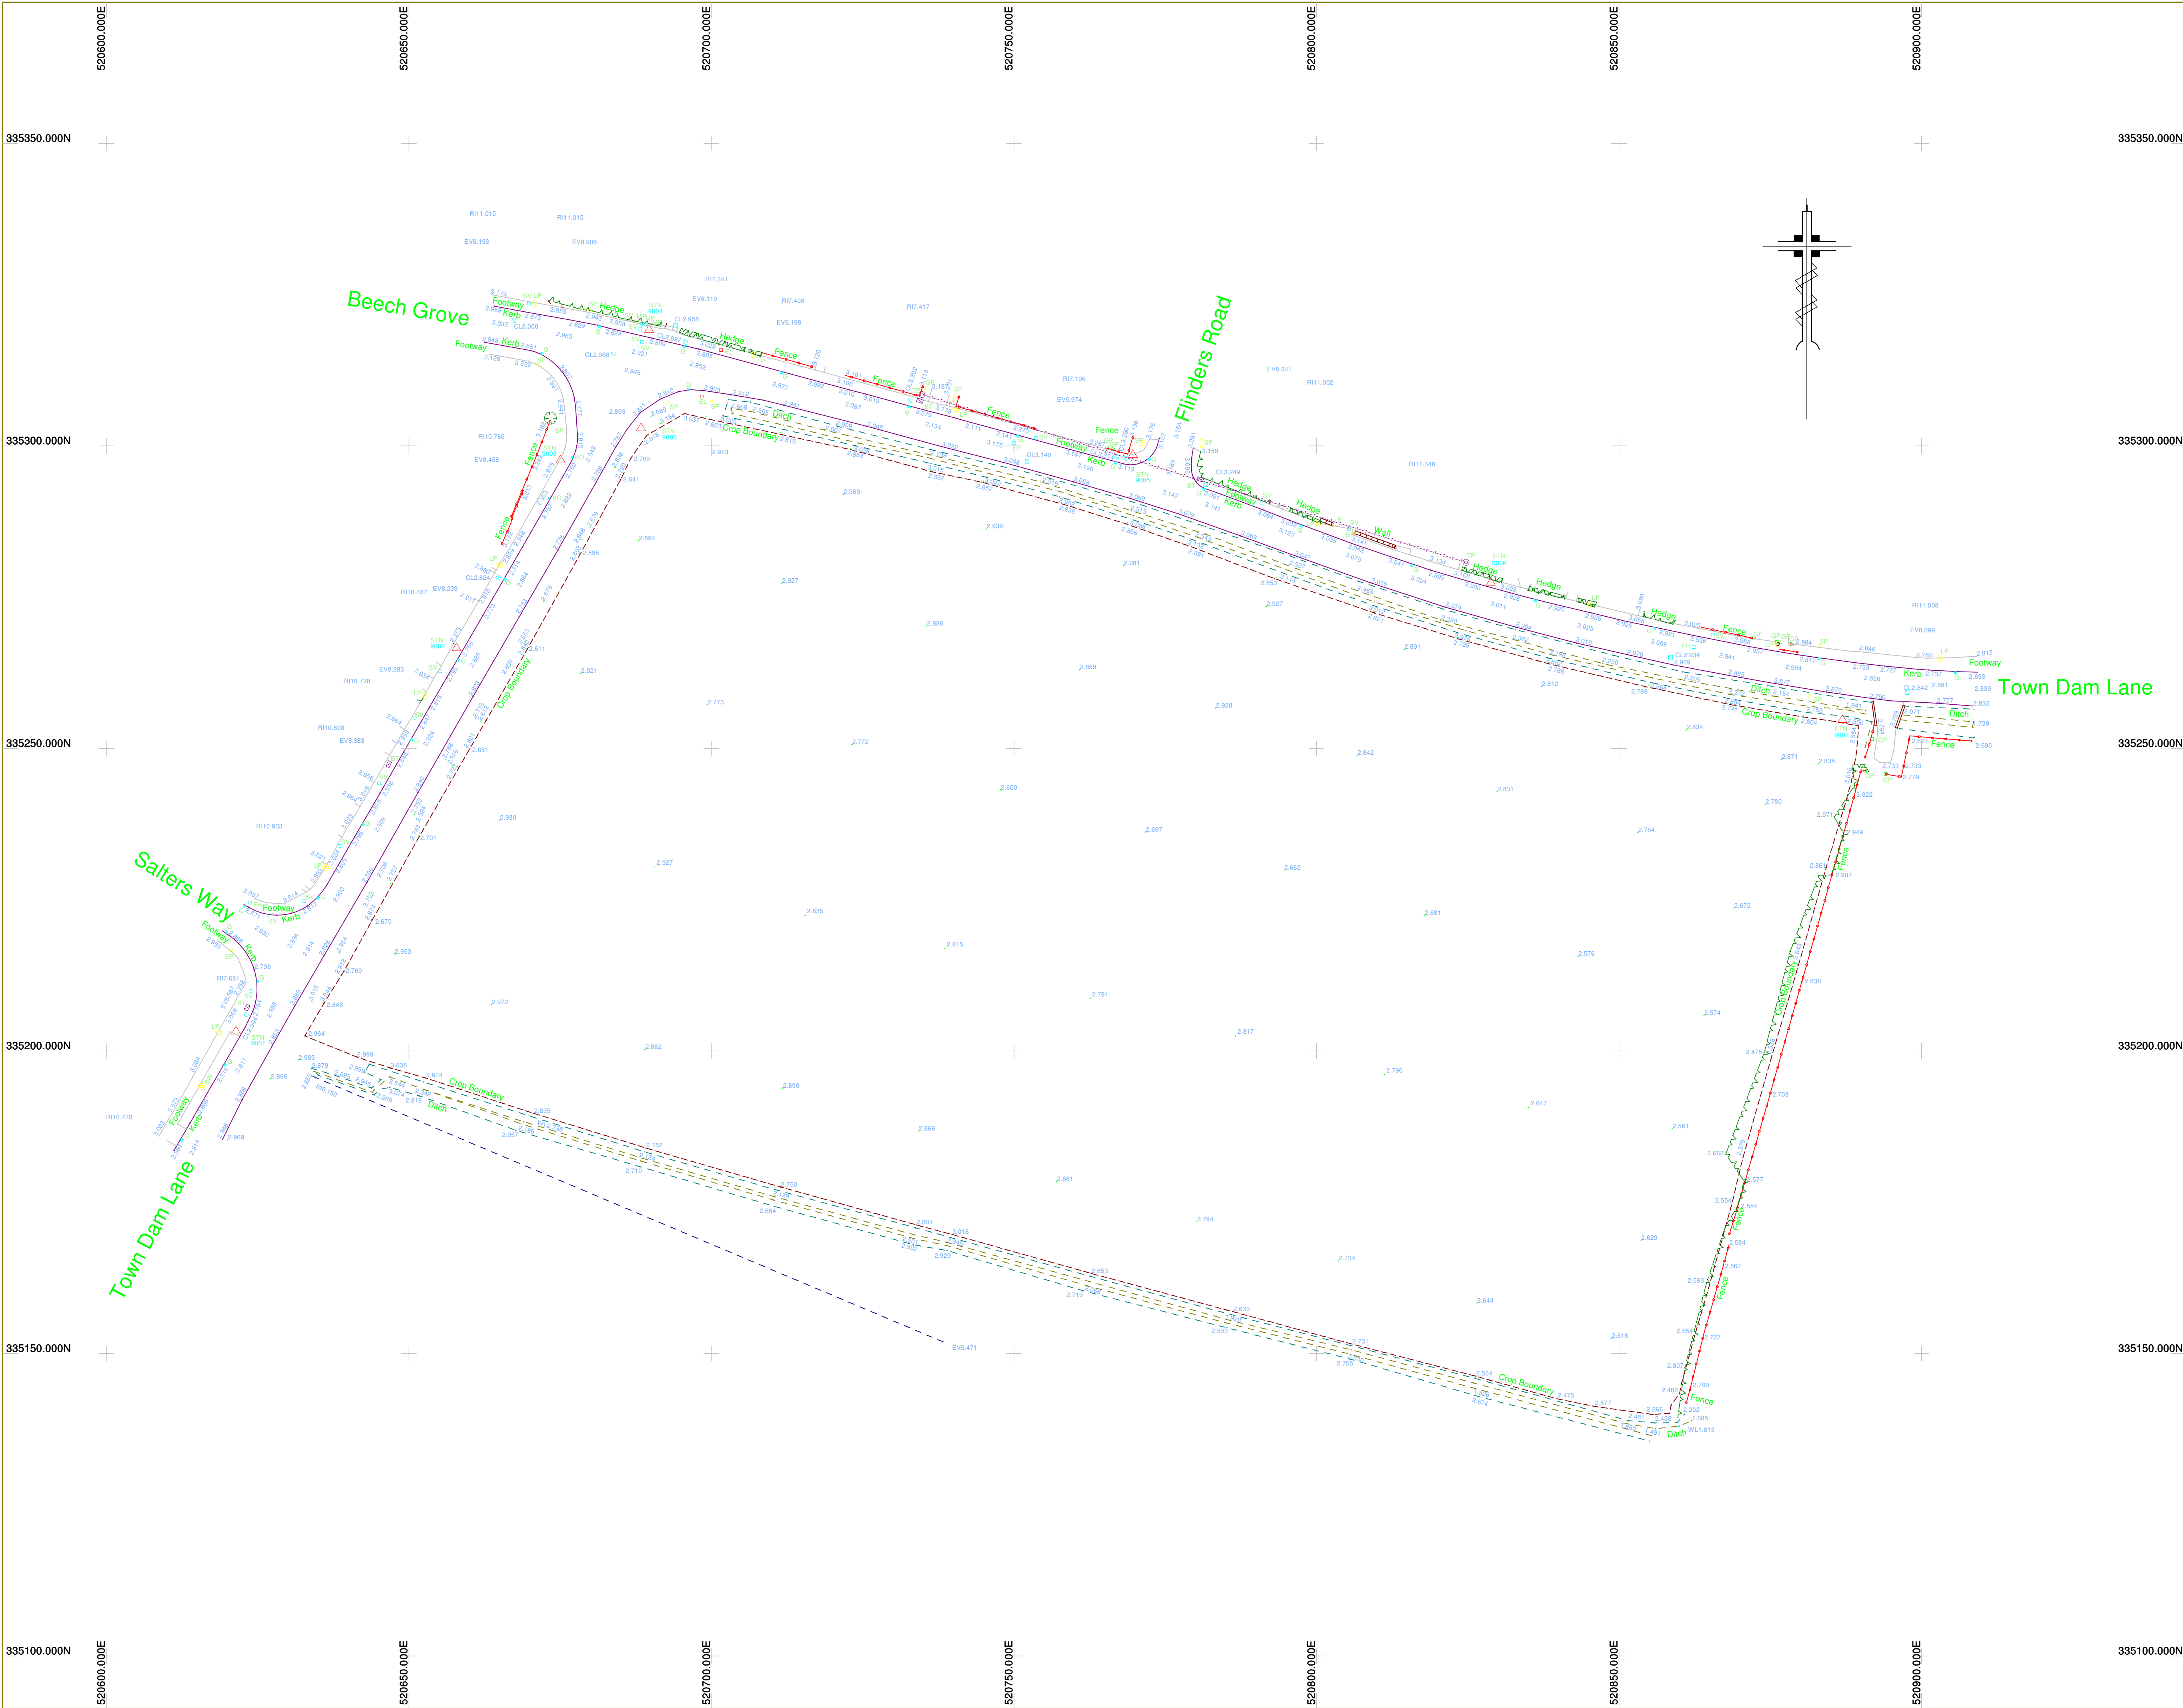


KEY:	
	BUILDING
	FENCE
	HEDGE
	CHANNEL
	WALL
	BANK EDGE
	STORM DRAINAGE
	FOUL DRAINAGE
	CHANGE OF SURFACE
	OVERHEAD ELECTRIC
	OVERHEAD TELEPHONE
	TREE
	BOREHOLE
	MANHOLE
	CONTROL STATION
	BOLLARD
	RI
	BRITISH TELECOM
	PIPE CROWN
	CABLE TELEVISION
	EARTH
	ELECTRIC BOX
	ELECTRIC POLE
	EAVES
	FIRE HYDRANT
	GULLY
	GAS VALVE
	INSPECTION CHAMBER
	INVERT LEVEL
	KERB OFFLET
	LAMP POST
	MARKER POST
	POST BOX
	RE
	ROD EYE
	RI
	RIDGE
	SP
	SIGN POST
	SV
	STOP VALVE
	TBM
	BENCH MARK
	TH
	THRESHOLD
	TL
	TRAFFIC LIGHT
	TP
	TELEGRAPH POLE
	TS
	TRAFFIC SIGNAL
	VC
	VENT COLUMN
	VP
	VENT PIPE
	WL
	WATER LEVEL
	WM
	WATER METER
	WT
	WALL TOP

- NOTES:**
- Survey plotted to OS National Grid.
 - All levels related to OS Datum.
 - GPS/GLONASS ETR89 observations transformed to OSGB36 using OSTN02 Transformation.
 - ETRS89 ellipsoid heights converted to heights above mean sea level using National Geoid Model OSGM02.

Initial Survey Date: 21 NOV 2016

CONTROL STATIONS			
Stn:	Eastings:	Northings:	Height:
9000	520688.366	335302.933	2.942
9001	520621.441	335203.245	2.988
9002	520657.882	335266.604	2.947
9003	520675.086	335297.646	2.969
9004	520689.699	335319.191	2.988
9005	520769.654	335298.518	3.275
9006	520828.827	335277.420	3.067
9007	520886.934	335254.719	2.725

Rev:	Amendments:	Date:

Client:
ASHWOOD HOMES

Project Title:
**TOWN DAM LANE
DONINGTON
LINCOLNSHIRE**

Drawing Title:
OGL SURVEY

Scale:	1:500	Date:	28 NOV 2016
Drawing No:	AS2214/1	Rev:	A1
C.A.D. Title:	ASHWOODDONINGTON211116		
Drawn By:	D.J.SMITH		

AXIS SURVEYS LTD.
CHARTERED LAND SURVEYORS

10 SYCAMORE DRIVE, LOUTH,
LINCOLNSHIRE, LN11 8RT.
www.axisurveys.co.uk
office@axisurveys.co.uk

TEL (01507) 606397
FAX (01507) 354050
© AXIS SURVEYS LTD.