
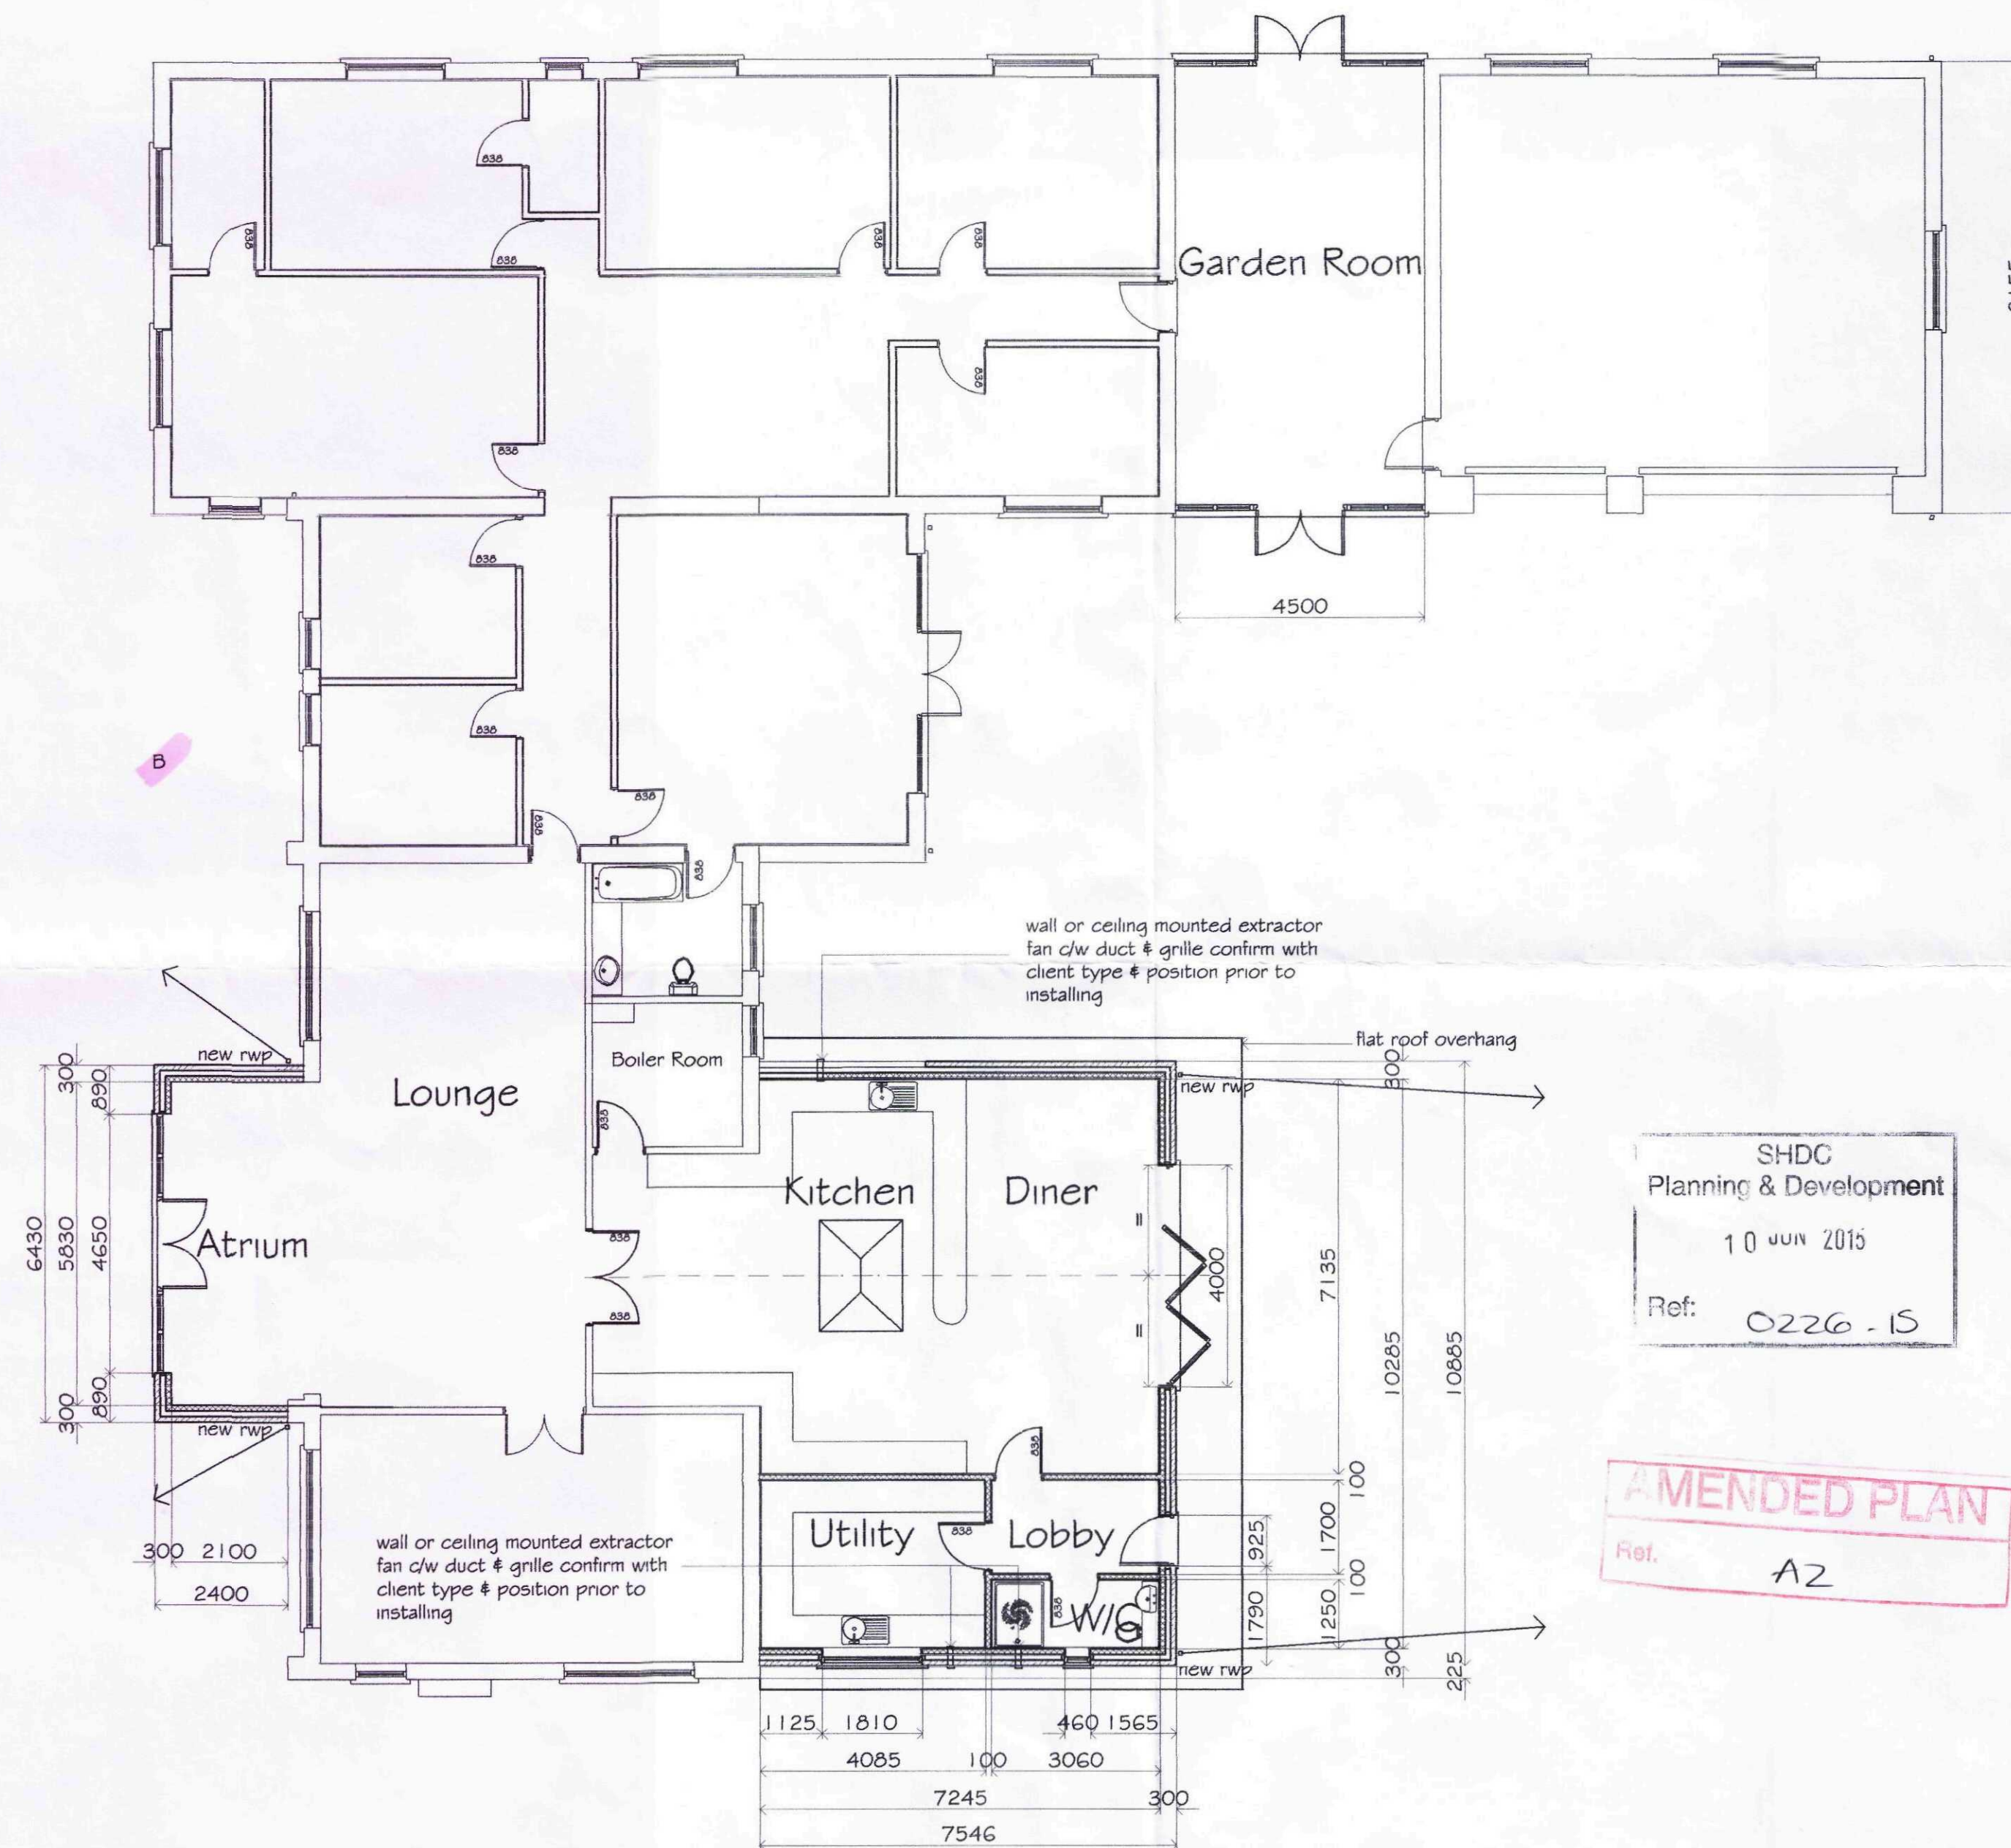


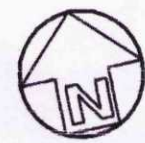

^A Existing / Proposed Ground Floor Plan

- ^B Line # note - proposed glazed atrium inline with existing removed mjw 10/6/15
- ^A Rear flat roof revised to include pitched as Approved on H14-0562-14 mjw 18/3/15

REVISIONS		BY	DATE
DRAWN	MJW	DATE	25/2/15
SCALE	1 / 100	CHECKED	

CLIENT
Mr. N. Singh
126 Quadring Road
Donington
Spalding
Lincs

PROJECT
Proposed window / entrance atrium to front elevation, single storey flat roof rear extension to include removal of rear pitched roof, garden room and boundary wall to front of dwelling

DETAILS
Proposed / existing ground floor plan

Malcolm Watson
Architectural - Detailing Services
Residential - Commercial - Industrial - Agricultural
Planning & Building Regulations submissions

13 Wimberley Way, Pinchbeck, Spalding, Lincs. PE11 3RY.
Tel / Fax : 01775 767650
email : mjw.13@btinternet.com

LABC

DRWG No. 418/2/2015^B

SHDC
Planning & Development
10 JUN 2015
Ref: 0226 - 15

AMENDED PLAN
Ref. A2