


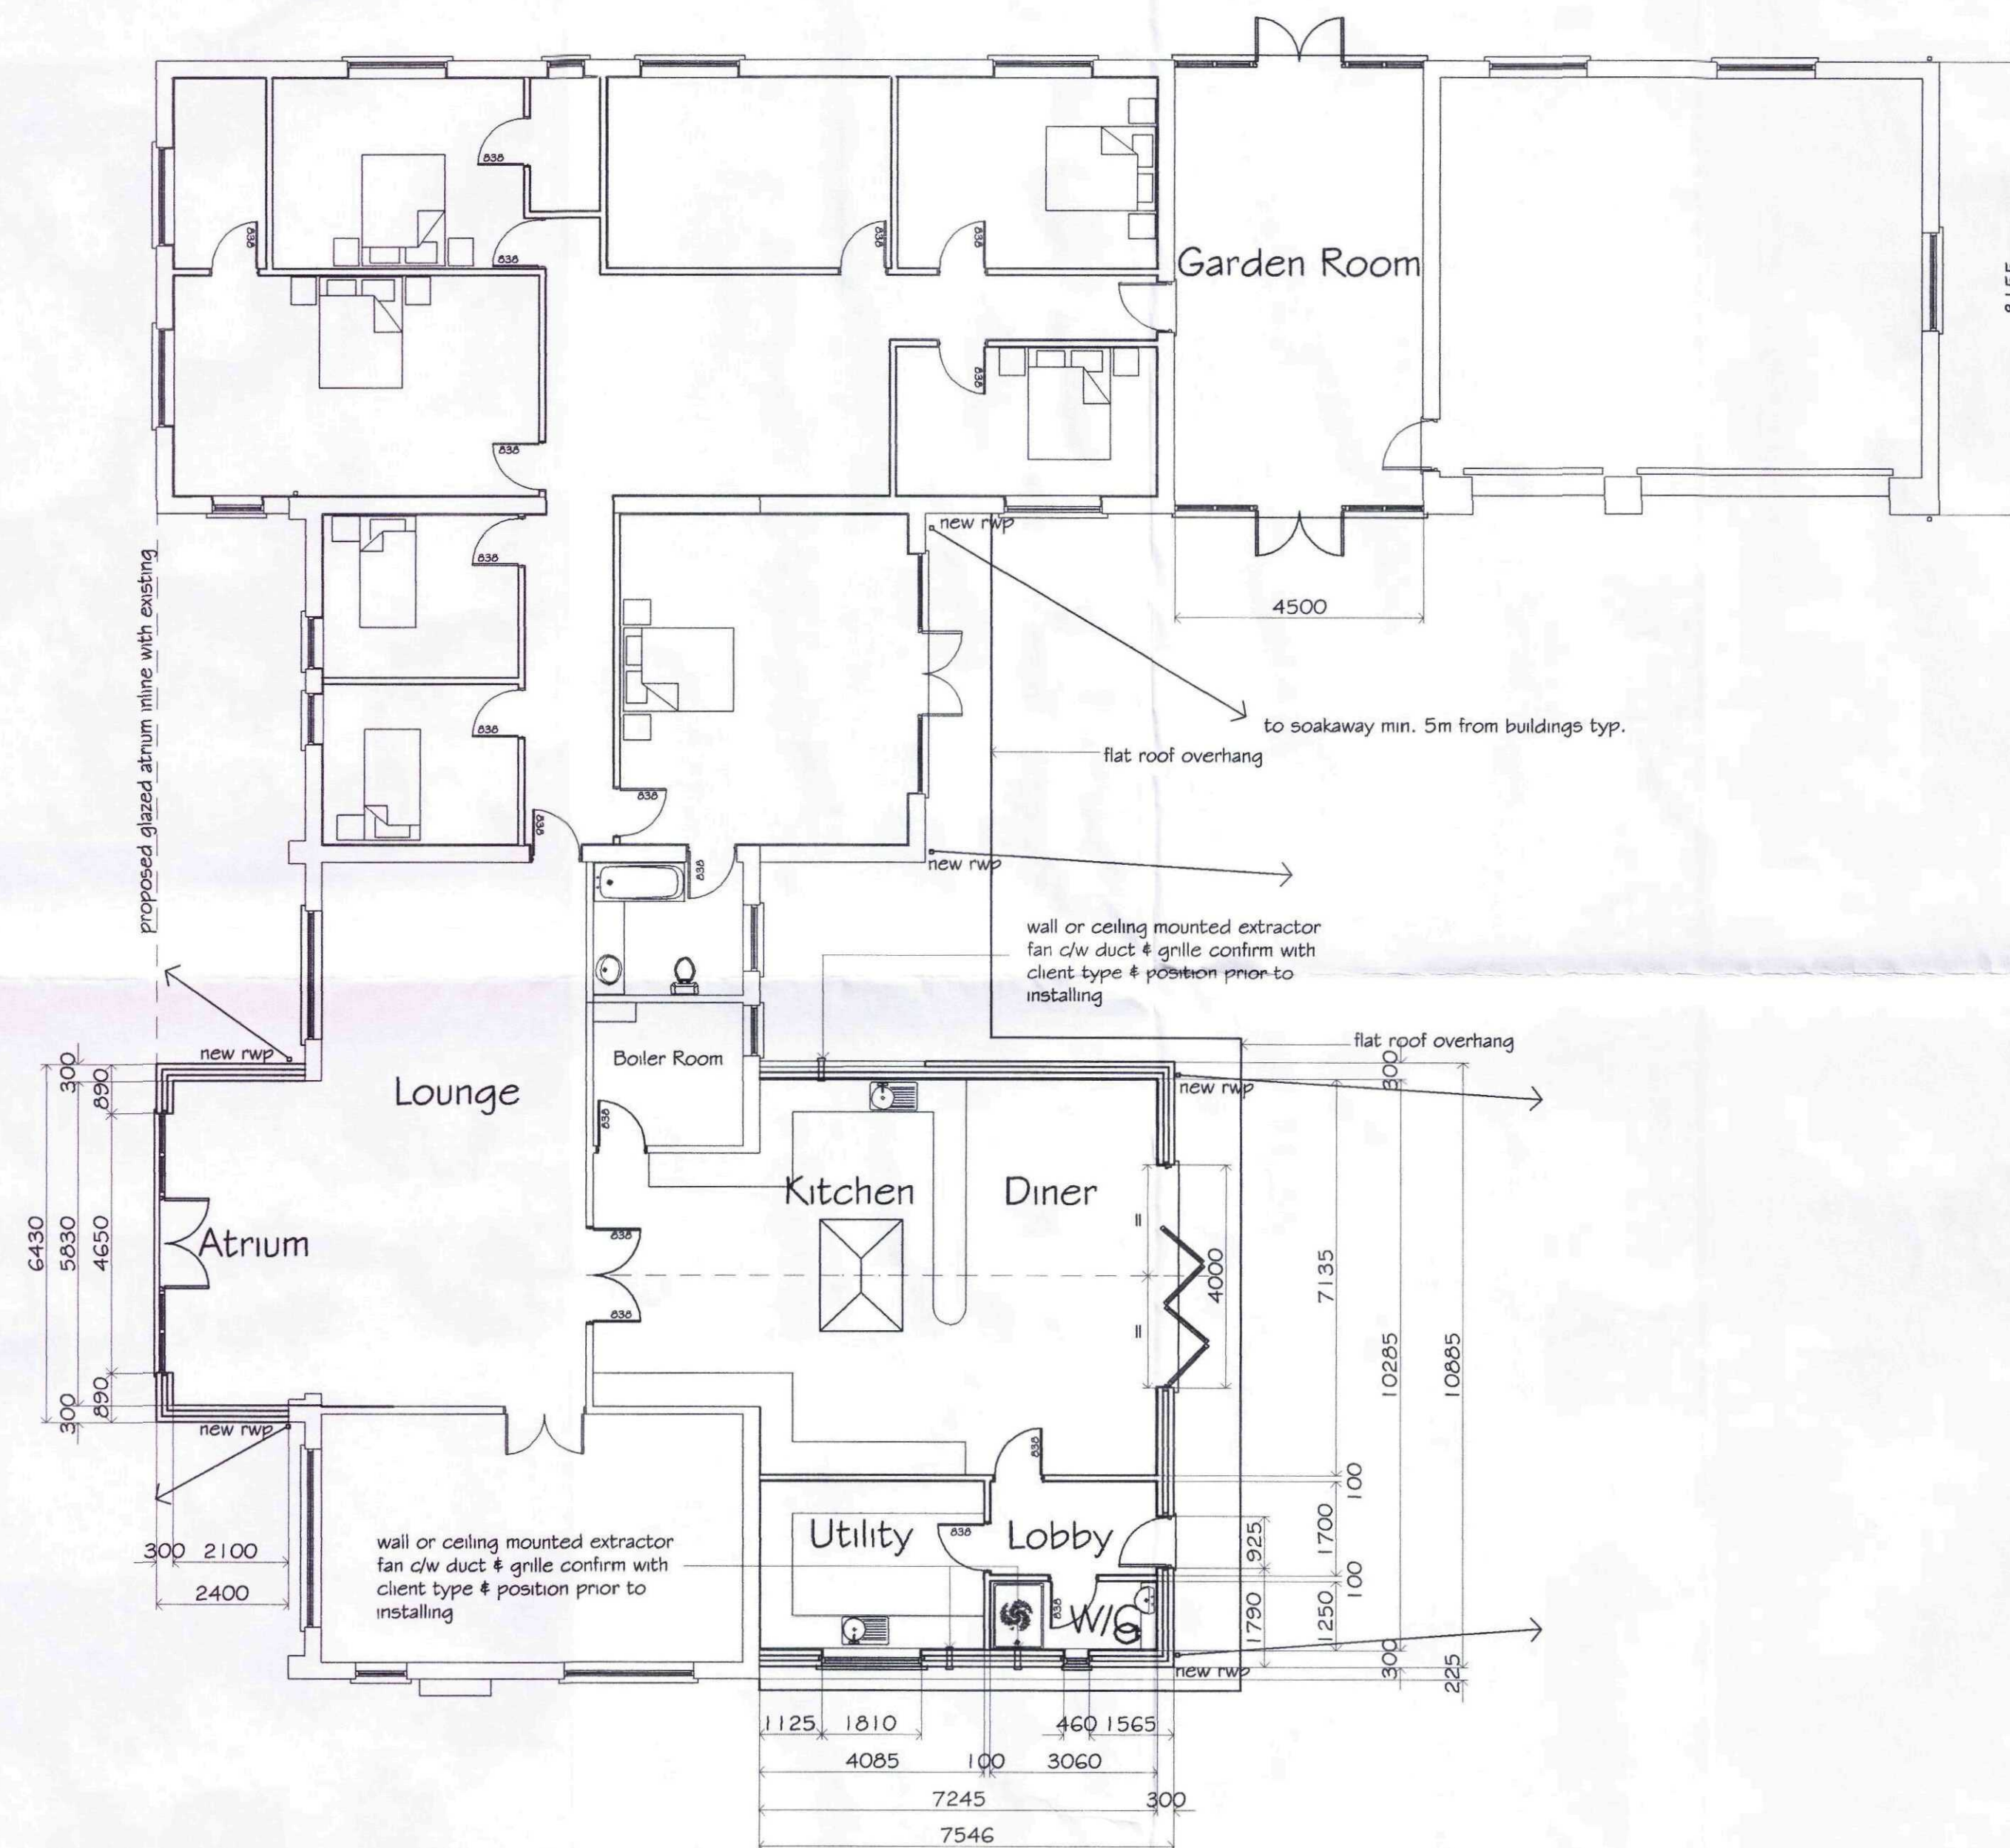

Existing / Proposed Ground Floor Plan

REVISIONS		BY	DATE
-----------	--	----	------

DRAWN	MJW	DATE	25/2/15
-------	-----	------	---------

SCALE	1 / 100	CHECKED	
-------	---------	---------	--

CLIENT
Mr. N. Singh
126 Quadring Road
Donington
Spalding
Lincs

PROJECT
Proposed window / entrance atrium to front elevation,
single storey flat roof rear extension to include removal
of rear pitched roof, garden room and boundary wall
to front of dwelling

DETAILS
Proposed / existing ground floor plan

Malcolm Watson
Architectural - Detailing Services
Residential - Commercial - Industrial - Agricultural
Planning & Building Regulations submissions

partner
LABC

13 Wimberley Way, Pinchbeck, Spalding, Lincs. PE11 3RY.
Tel / Fax : 01775 767630
email : mjw.13@btinternet.com

DRWG No. 418/2/2015