


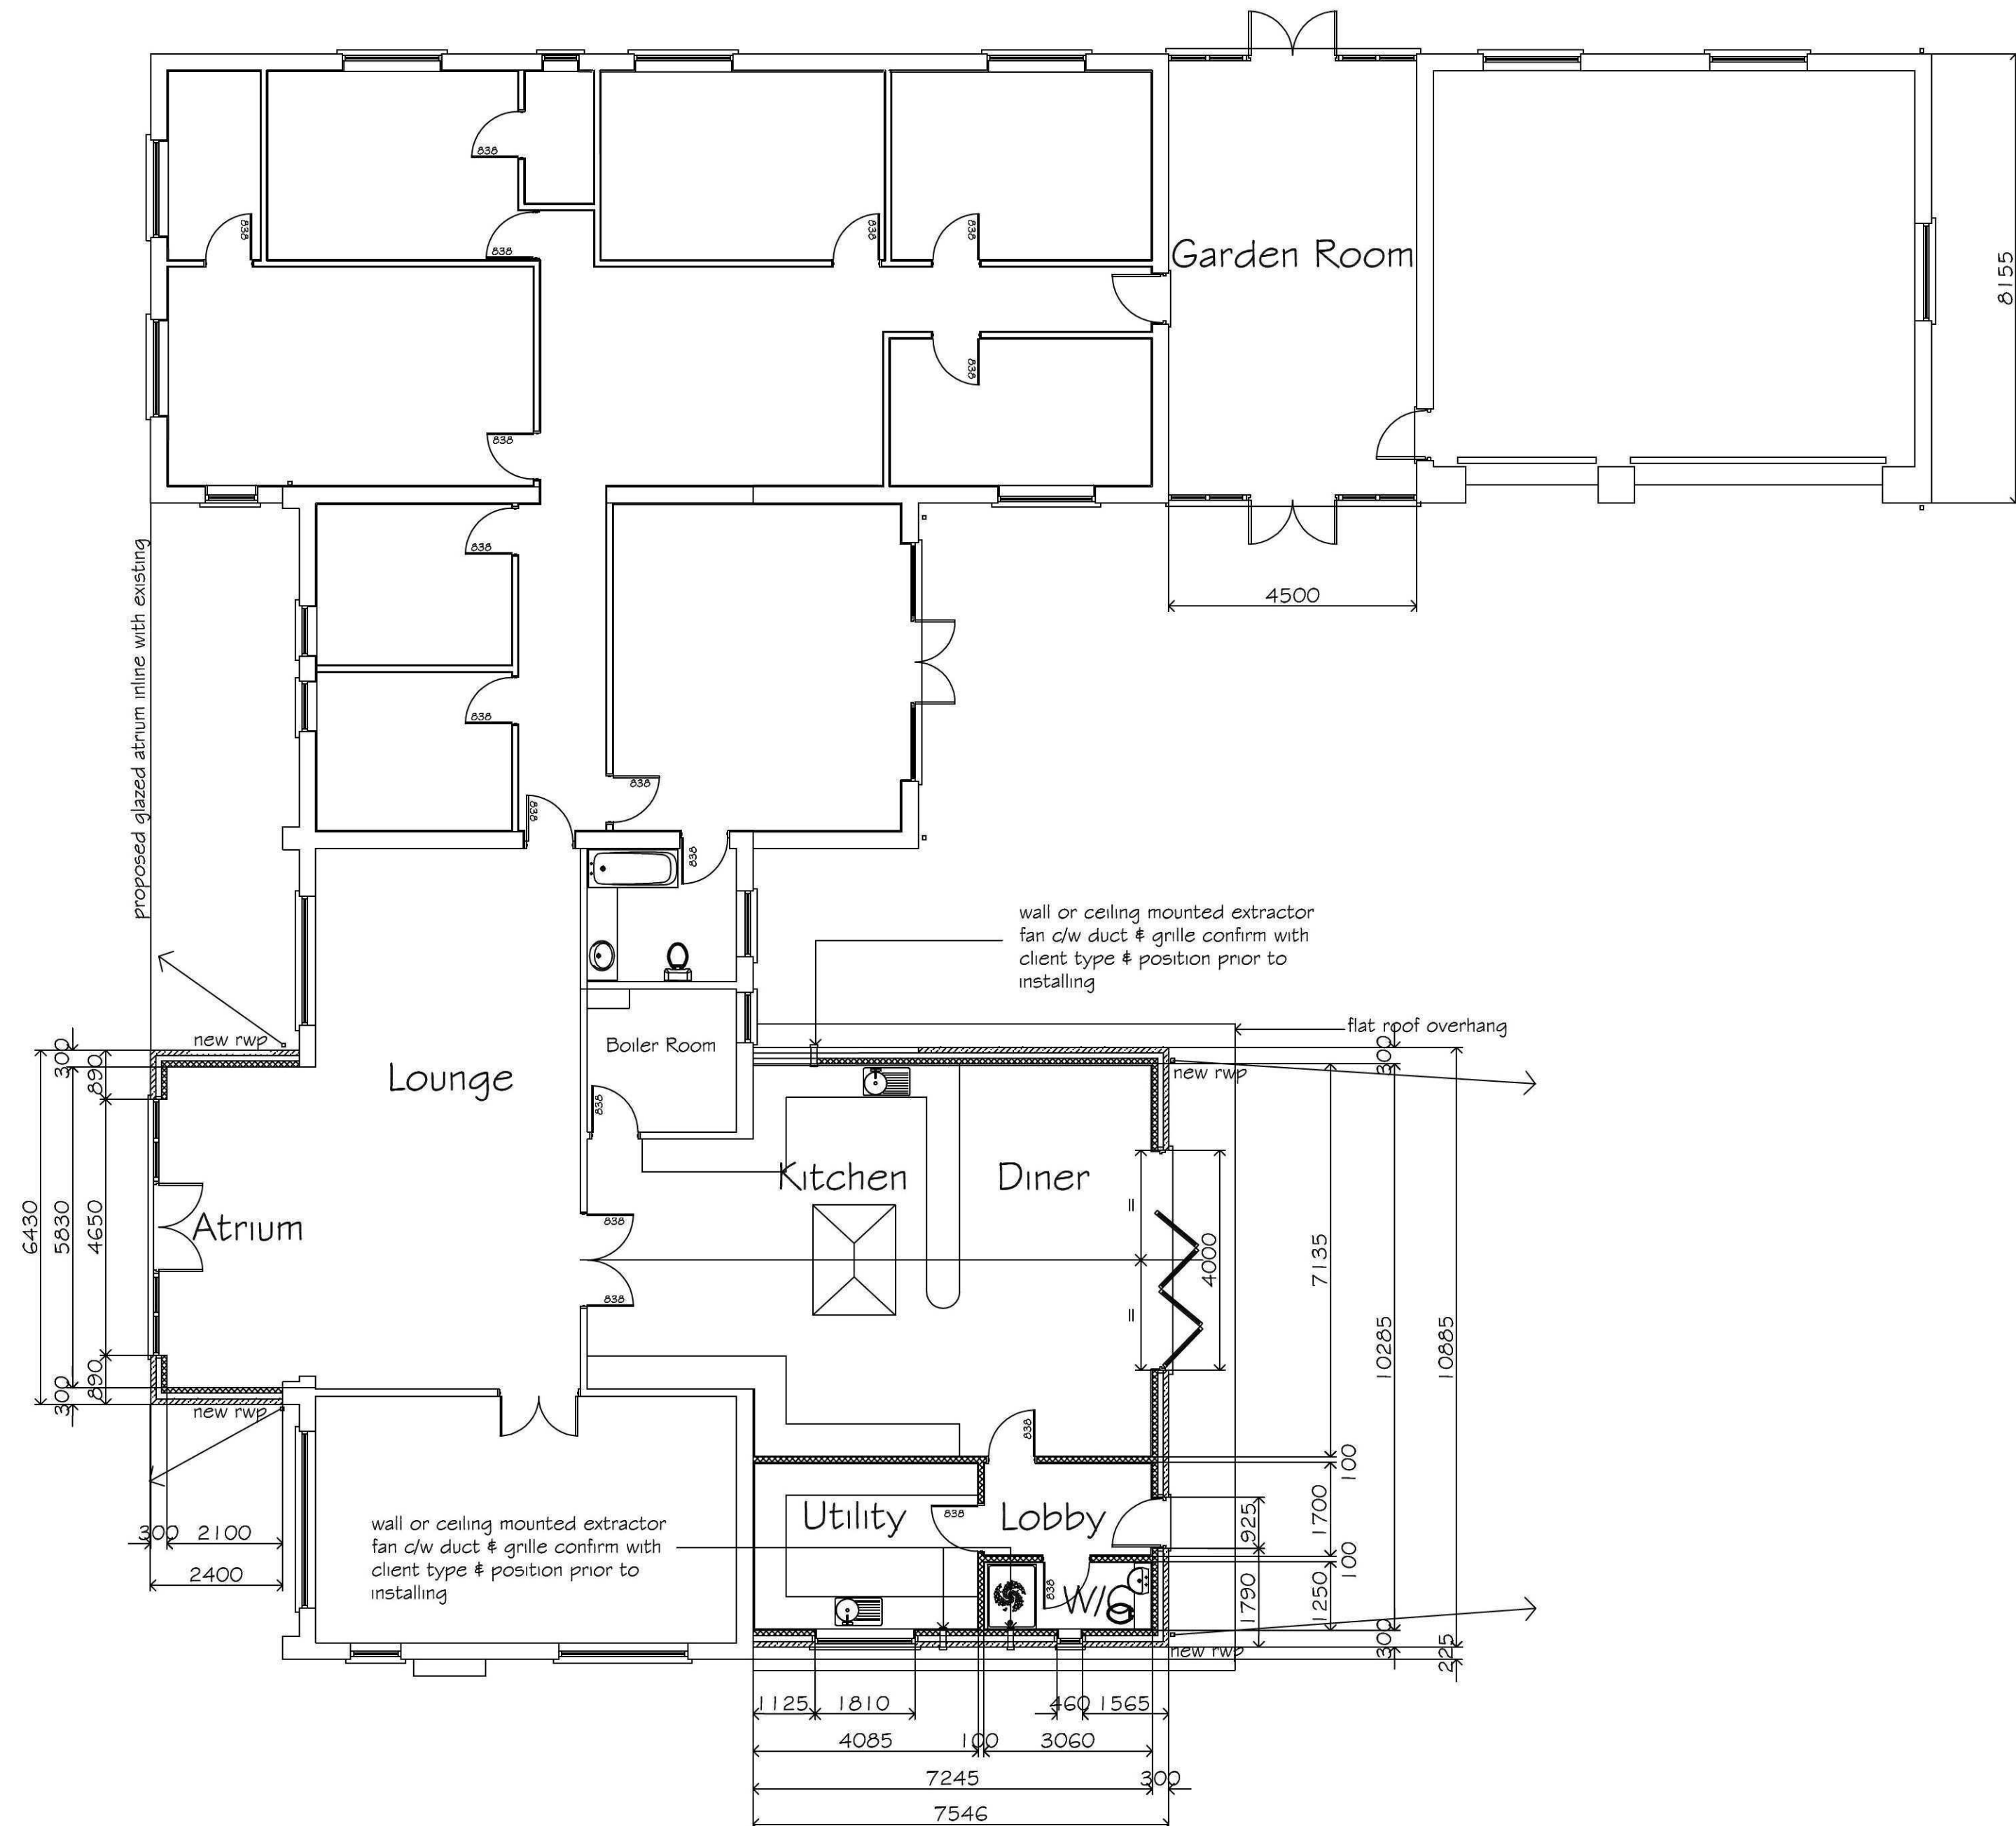

A Existing / Proposed Ground Floor Plan

A Rear flat roof revised to include pitched as Approved on H14-0562-14 m j w 18/3/15

REVISIONS		BY	DATE
DRAWN	MJW	DATE	25/2/15
SCALE	1 / 100	CHECKED	

CLIENT
Mr. N. Singh
126 Quadring Road
Dorington
Spalding
Lincs

PROJECT
Proposed window / entrance atrium to front elevation, single storey flat roof rear extension to include removal of rear pitched roof, garden room and boundary wall to front of dwelling

DETAILS
Proposed / existing ground floor plan

Malcolm Watson
Architectural - Detailing Services
Residential - Commercial - Industrial - Agricultural
Planning & Building Regulations submissions
13 Wimberley Way, Pinchbeck, Spalding, Lincs. PE11 3RY.
Tel / Fax : 01775 767650
email : m.j.w.13@btinternet.com



DRWG No. 418/2/2015^A