

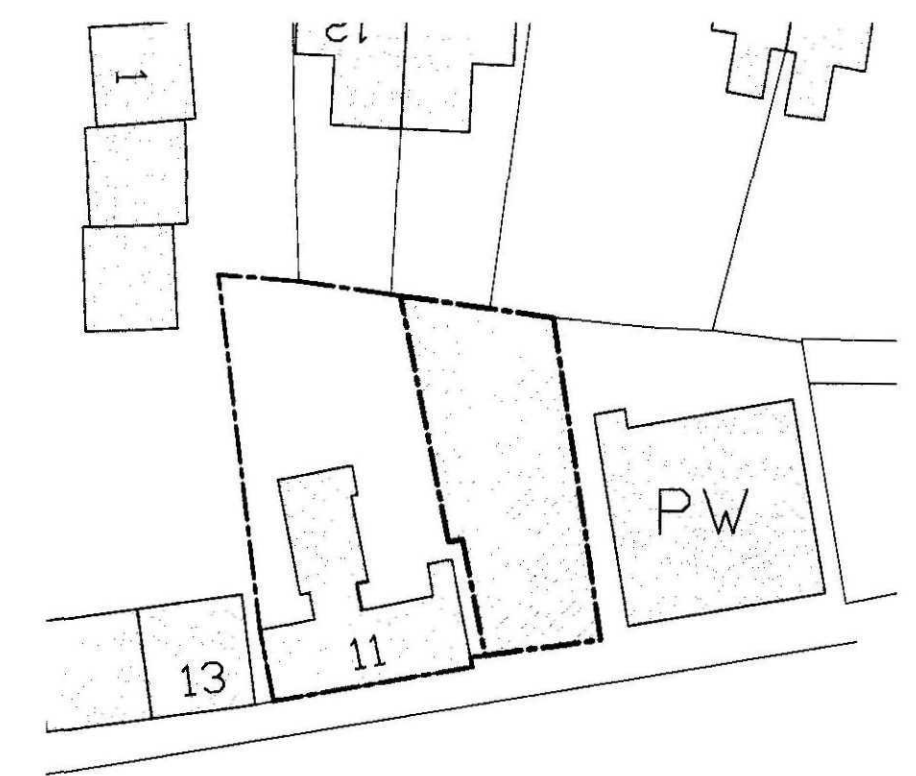


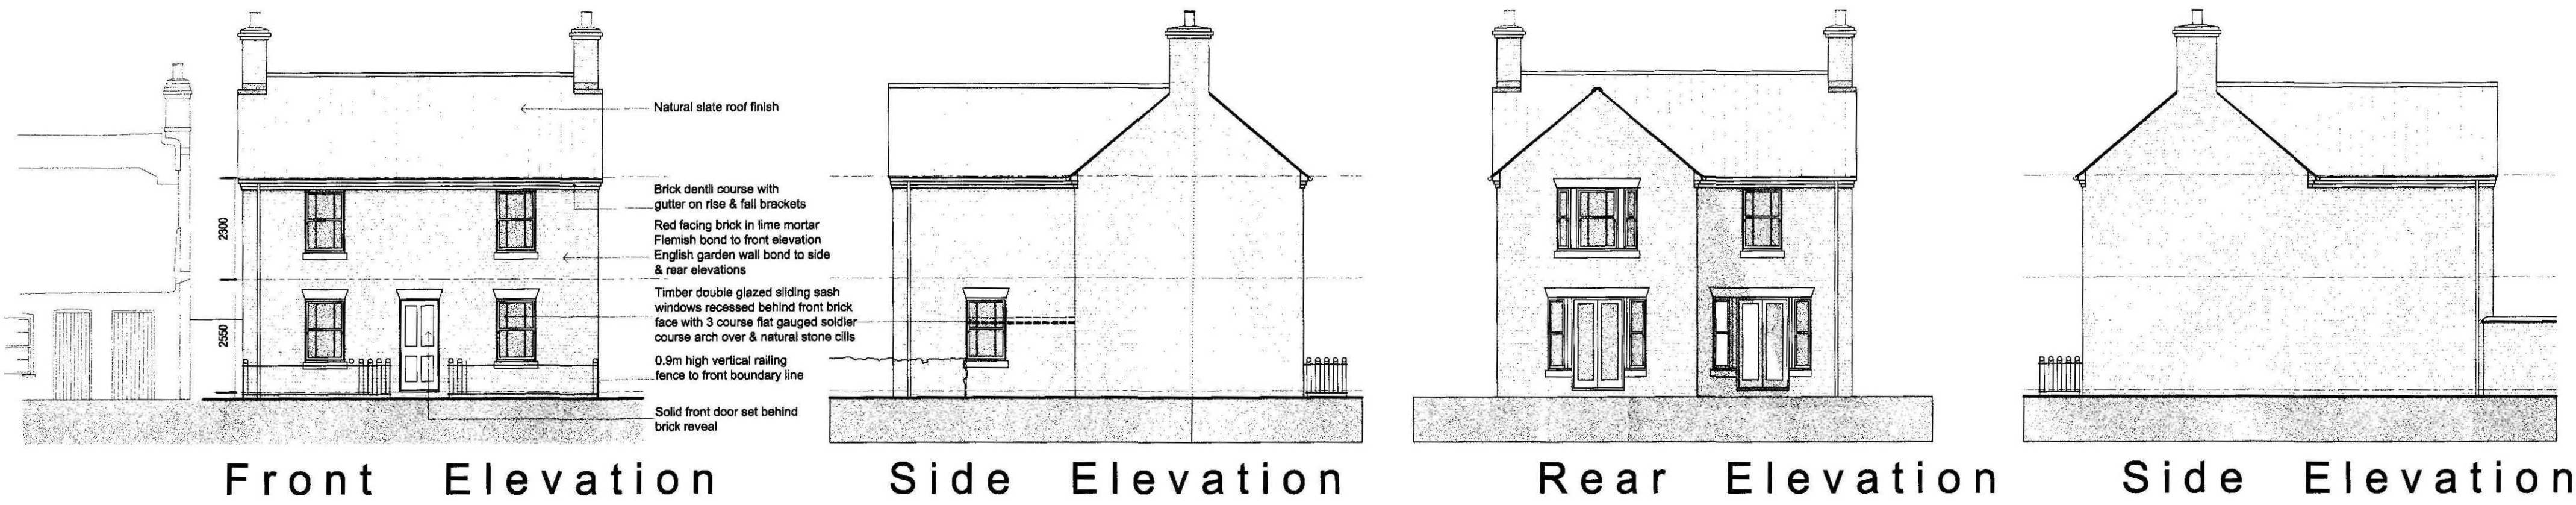



Block Plan

SCALE 1:500
0 5.0m 10.0m 15.0m 20.0m

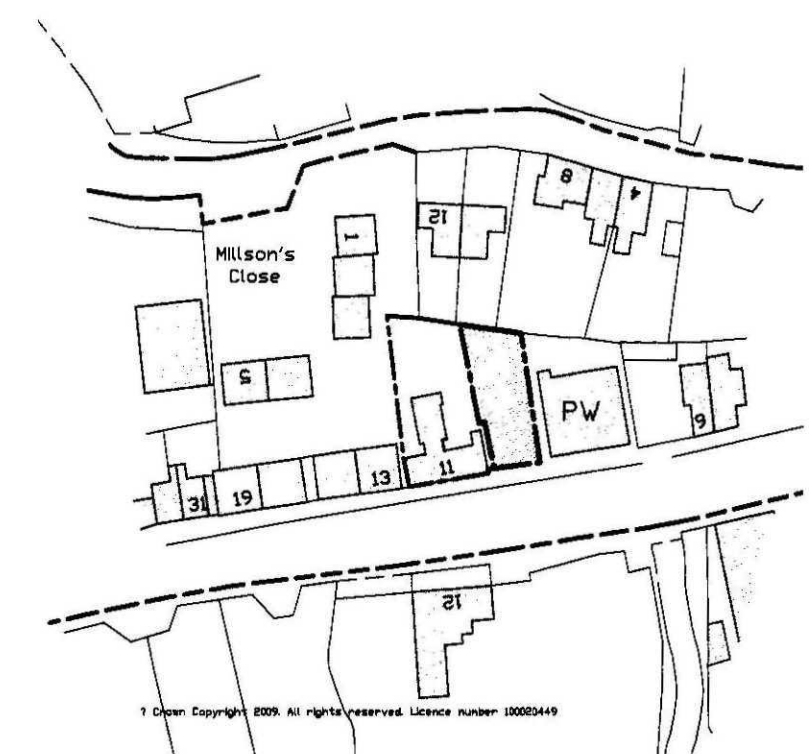

Location Plan

SCALE 1:1250
0 10.0m 25.0m 50.0m 100.0m

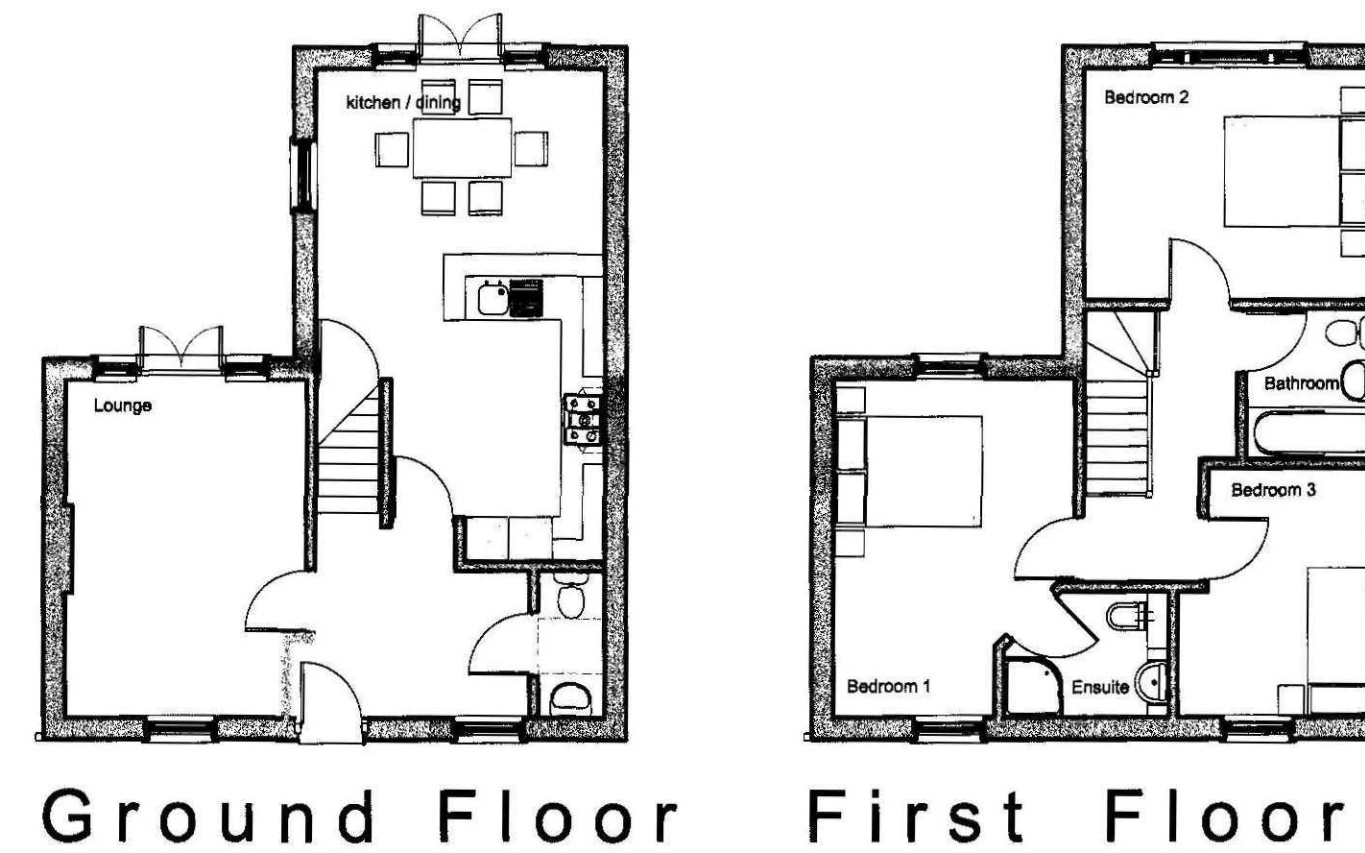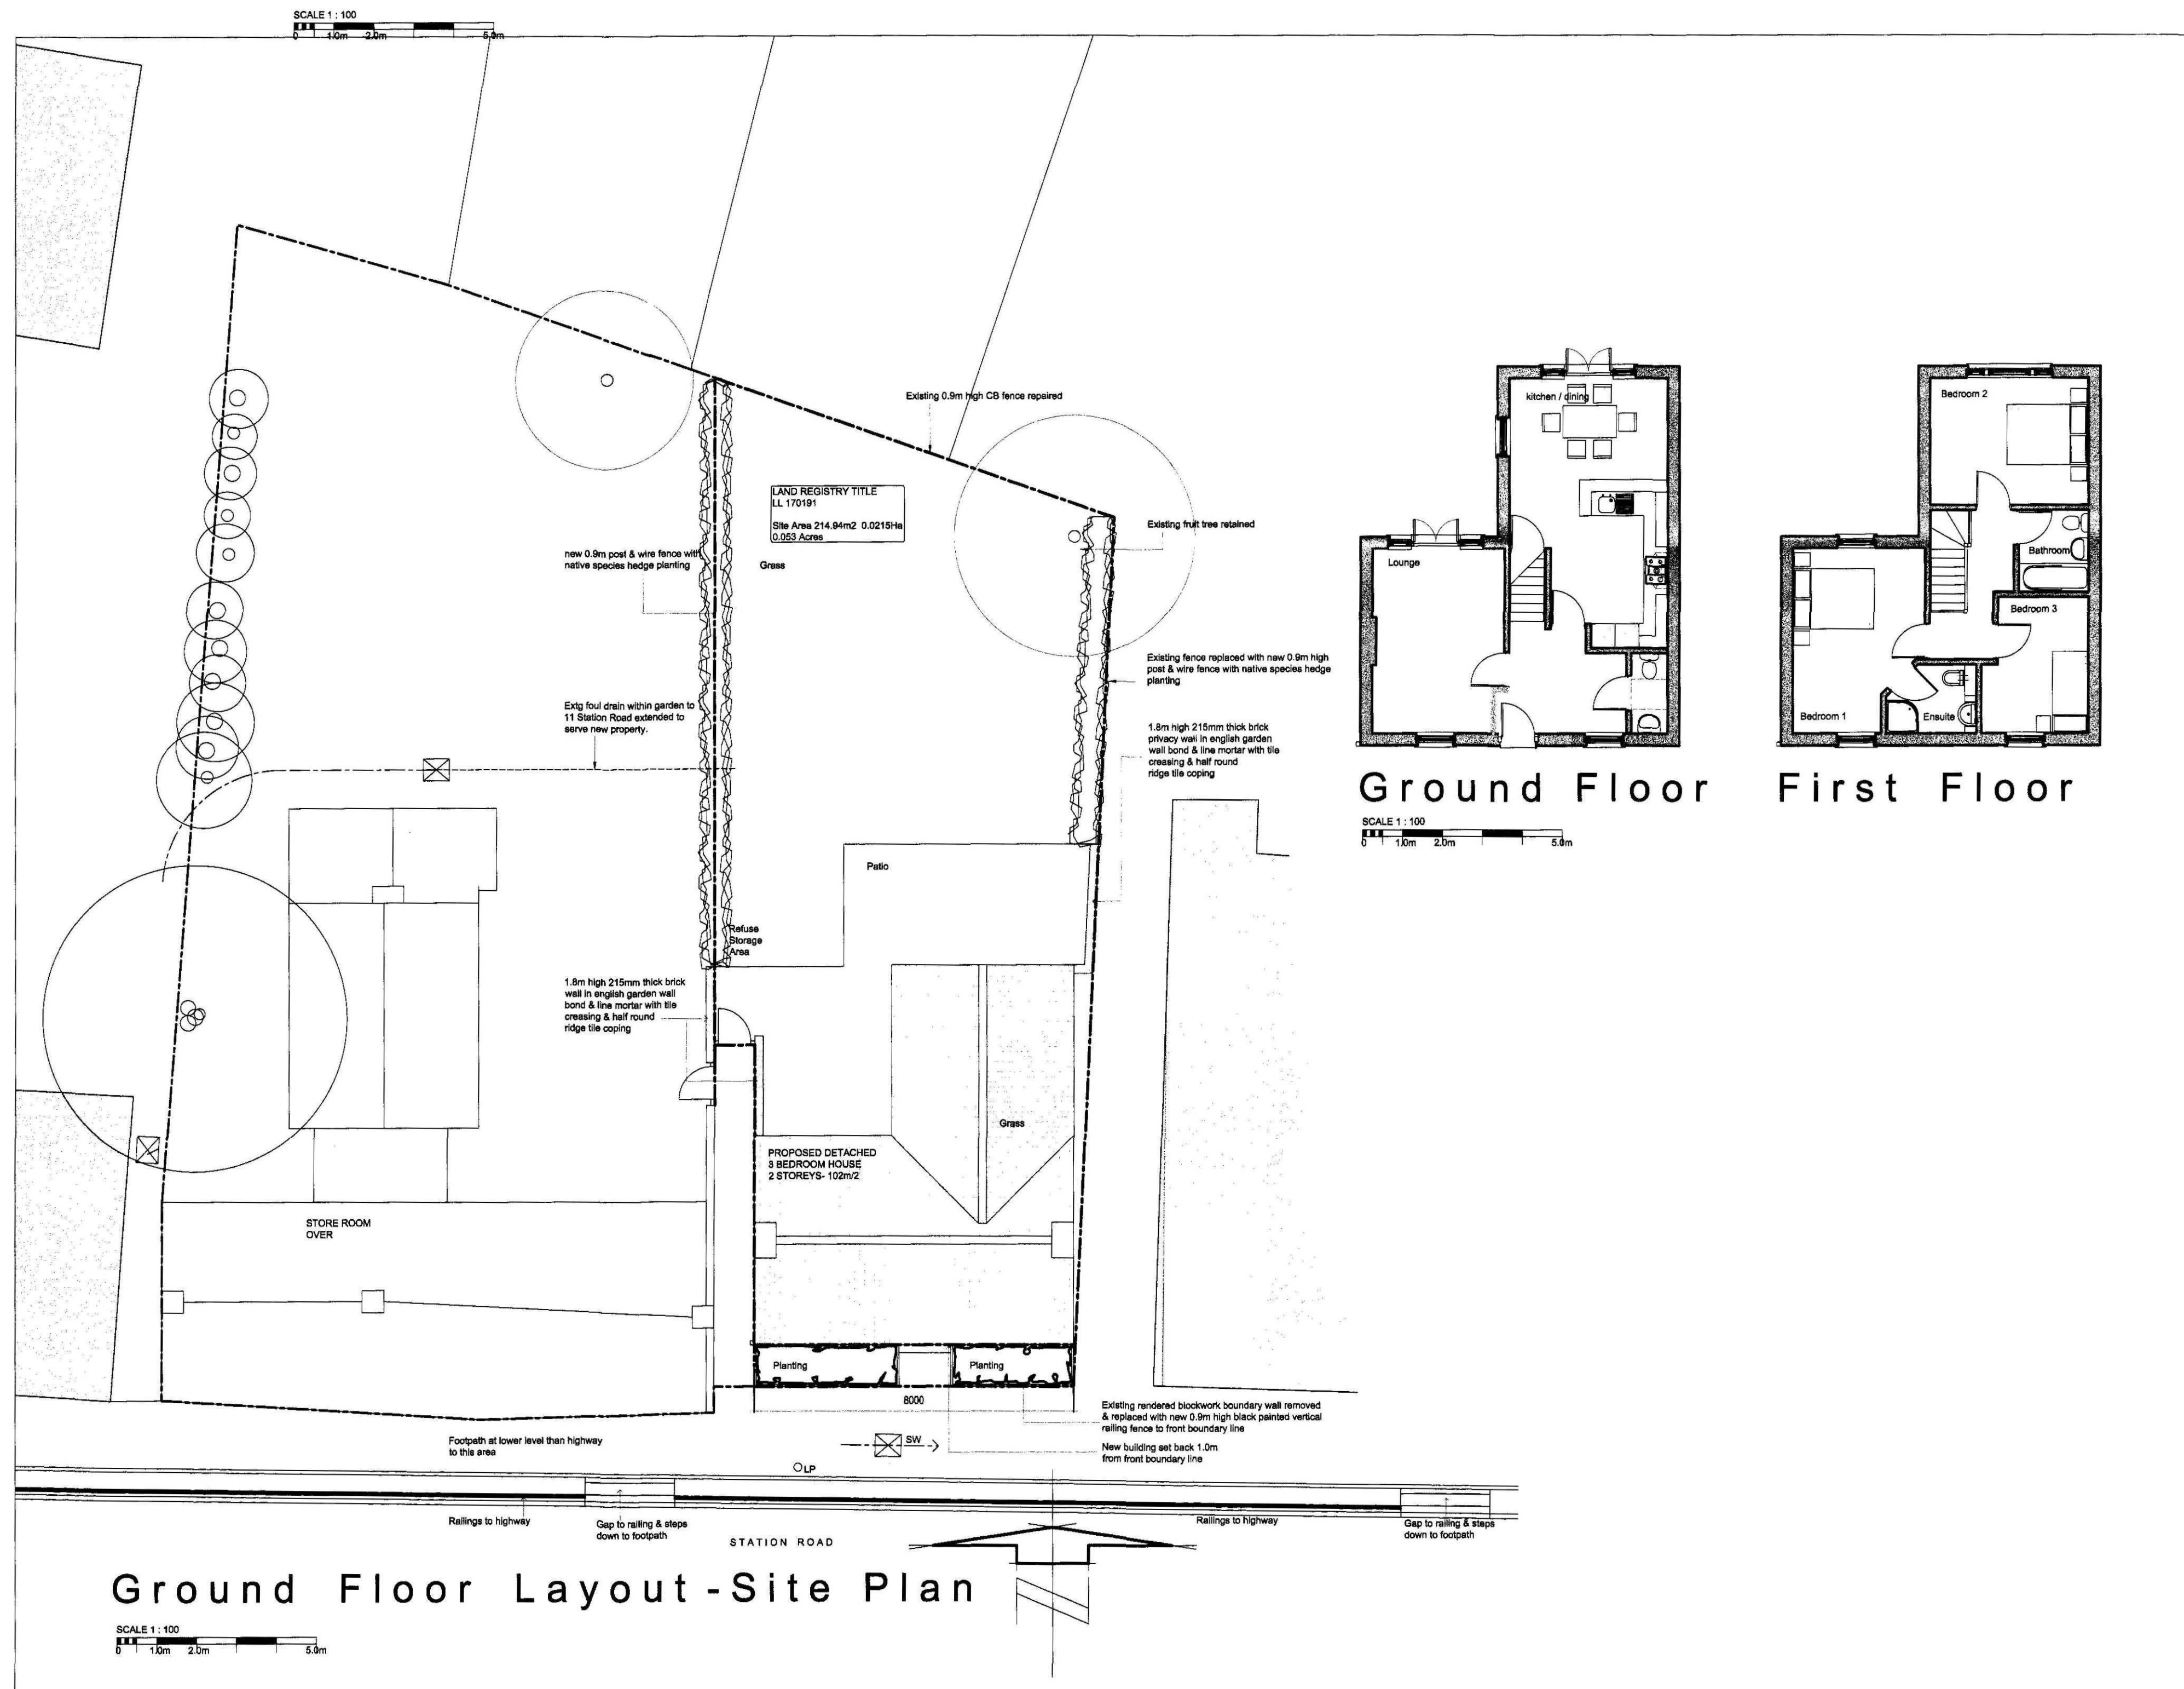

Ground Floor First Floor

SCALE 1:100
0 1.0m 2.0m 5.0m

SHOC
Planning & Development
15 APR 2011
Ref: 0232-11

AMENDED PLAN
Ref. A1

REV C 15/04/2011 - REVISED TO HIGHWAYS COMMENTS
REV B 13/04/2011 - REVISED TO PLANNERS COMMENTS
REV A 15/03/2011 - REVISED SCHEME FOR PLANNING

Terence C. Burton MCIAT
CHARTERED ARCHITECTURAL TECHNOLOGIST

CONTRACT
11 STATION ROAD, DONINGTON,
PETERBOROUGH. PE11 4UQ

DRAWING TITLE
PROPOSED EXTENSION
TO COTTAGE

SCALE
1:100
DRAWING NUMBER
09/MC/D/03

DATE
APRIL 2010
REVISION
C

8 WHEEL WRIGHTS CLOSE
BISHOPS STORTFORD
HERTS. CM23 4GDH
TELEPHONE / FAX
01279 652446
EMAIL
terenceburton@aol.com