

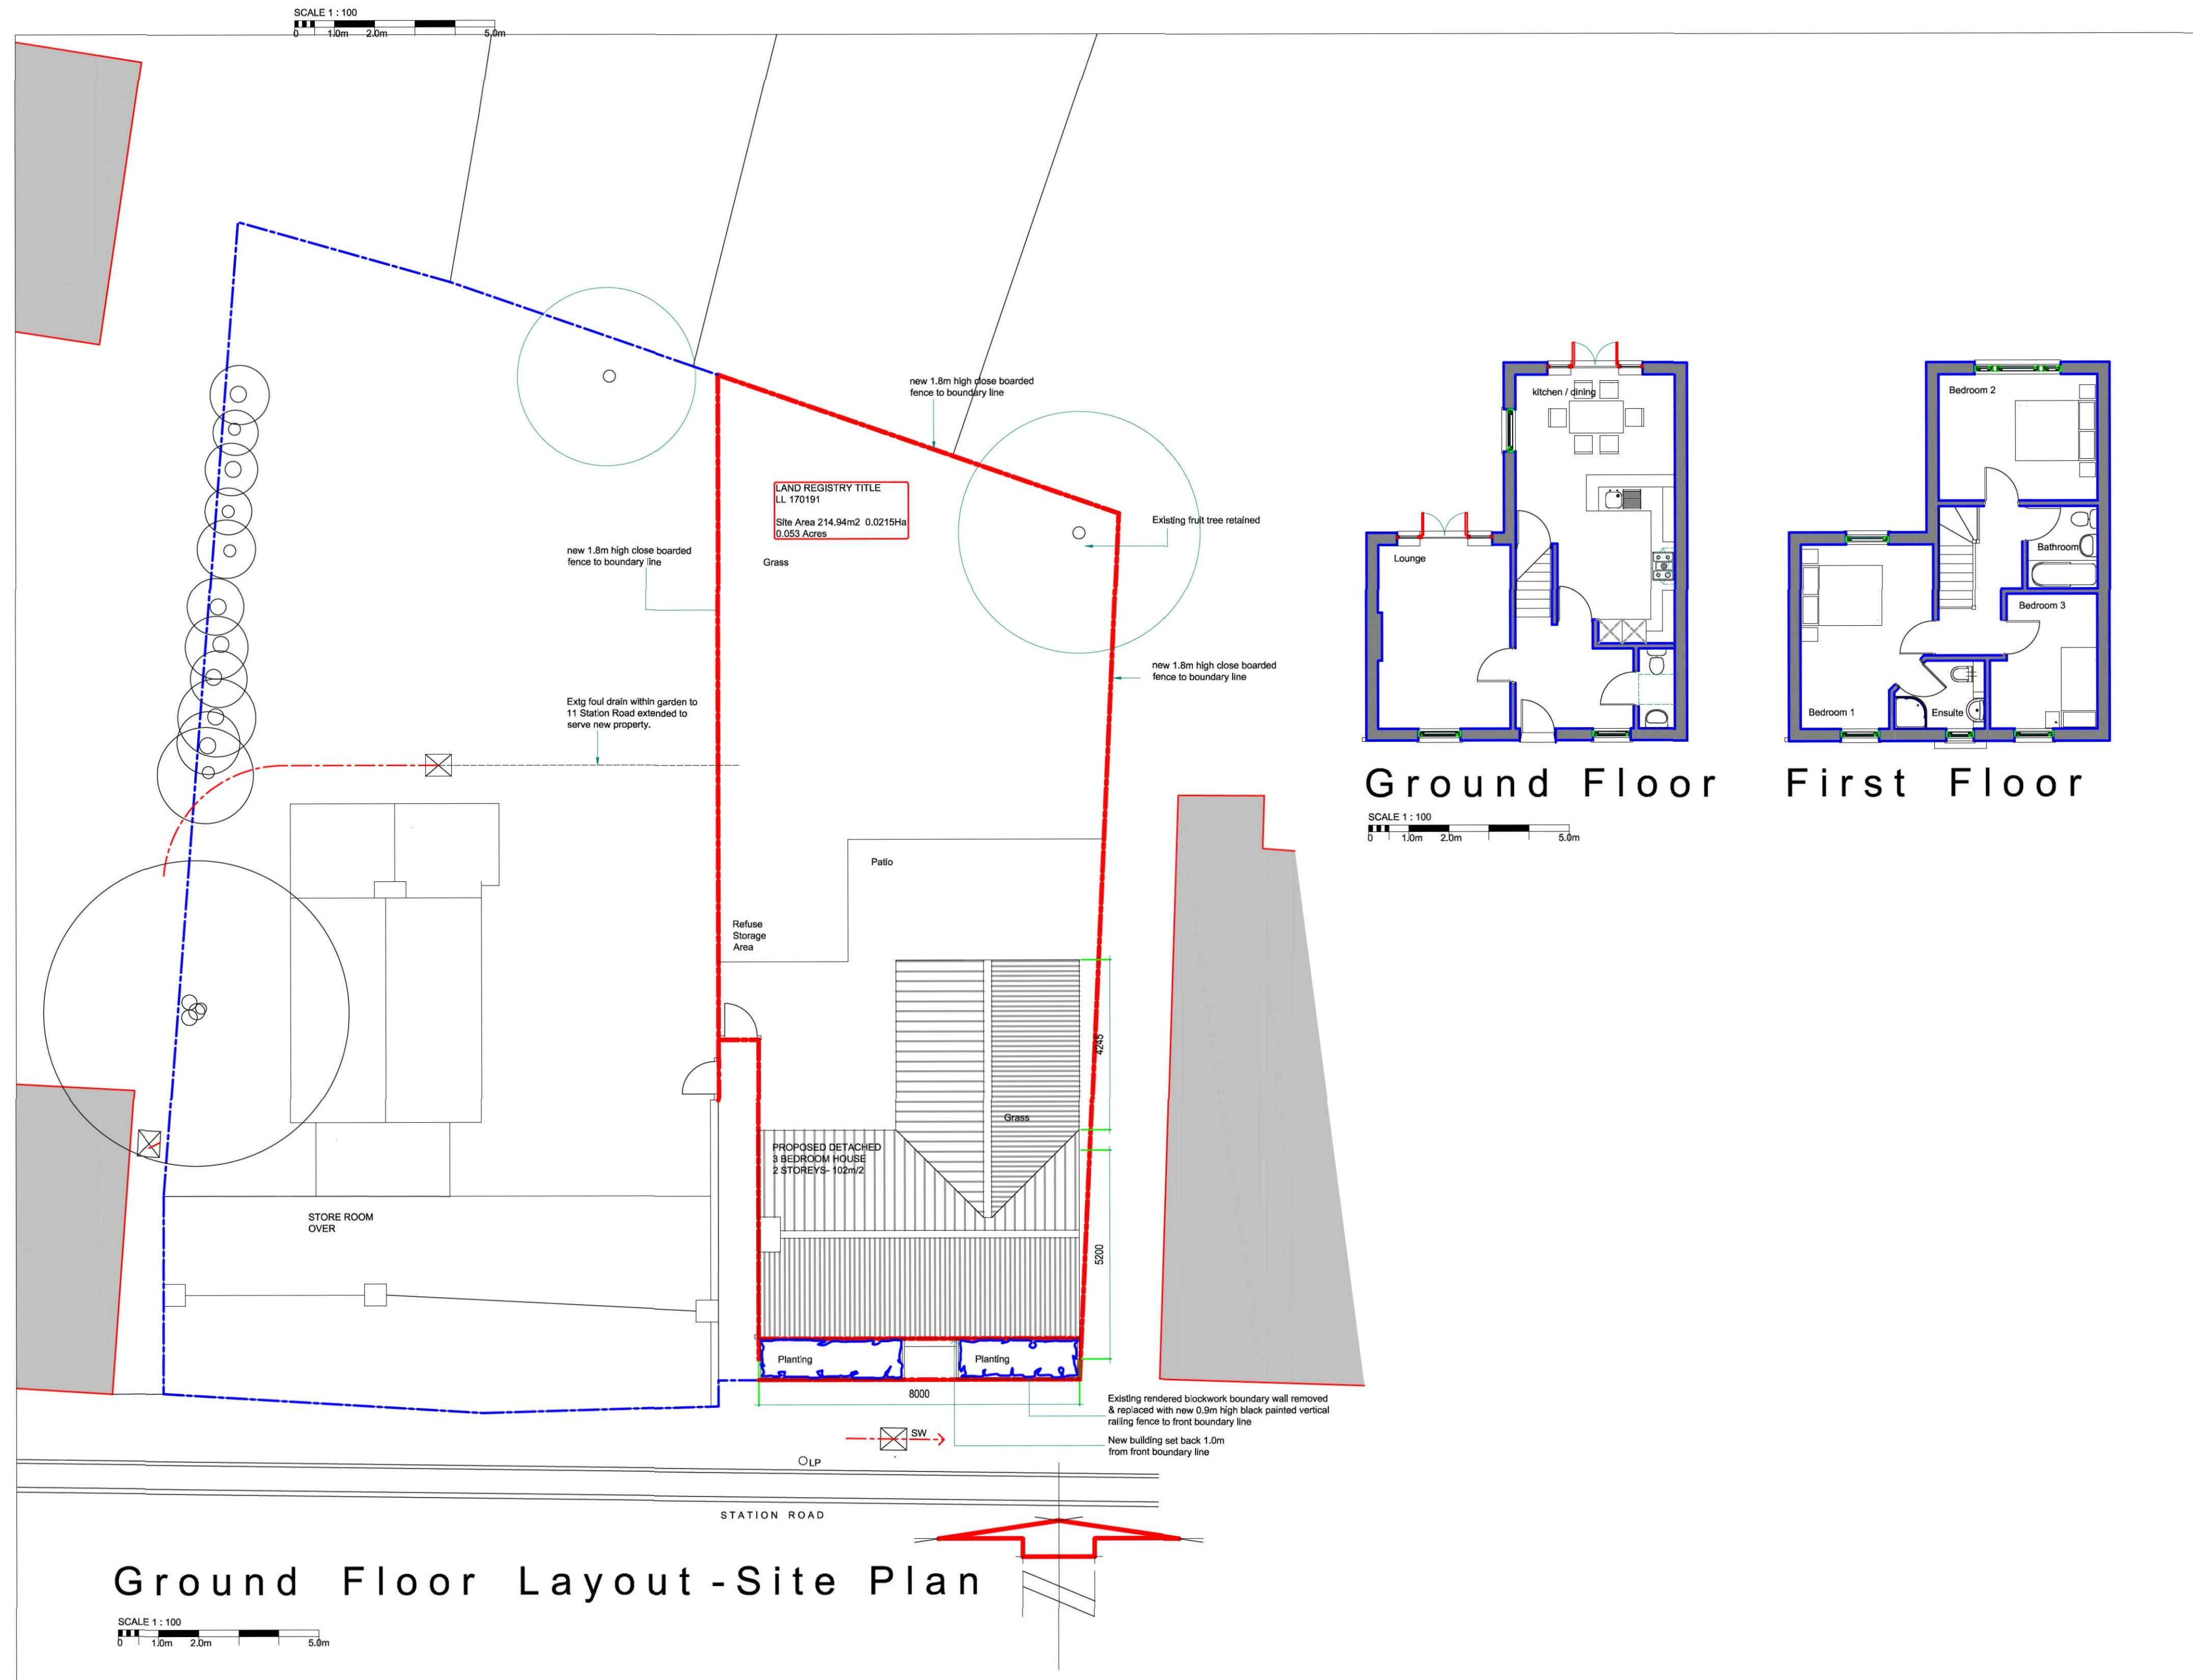


Block Plan

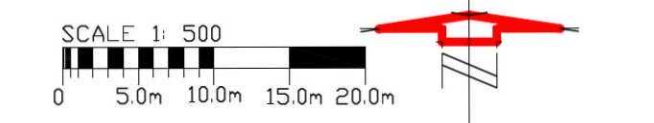

Location Plan

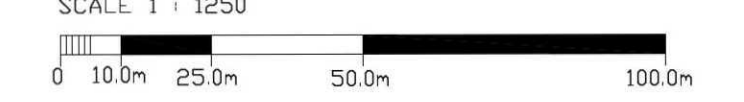

Terence C. Burton MCIAT
CHARTERED ARCHITECTURAL TECHNOLOGIST

CONTRACT

11 STATION ROAD, DONINGTON,
PERTERBOROUGH. PE11 4UQ

DRAWING TITLE

PROPOSED EXTENSION
TO COTTAGE

SCALE
1:100

DRAWING NUMBER
09/MC/D/03

DATE
APRIL 2010

REVISION
A

8 WHEEL WRIGHTS CLOSE
BISHOPS STORTFORD
HERTS. CM23 4QDH
TELEPHONE / FAX
01279 652446
EMAIL
terenceburton@aol.com