

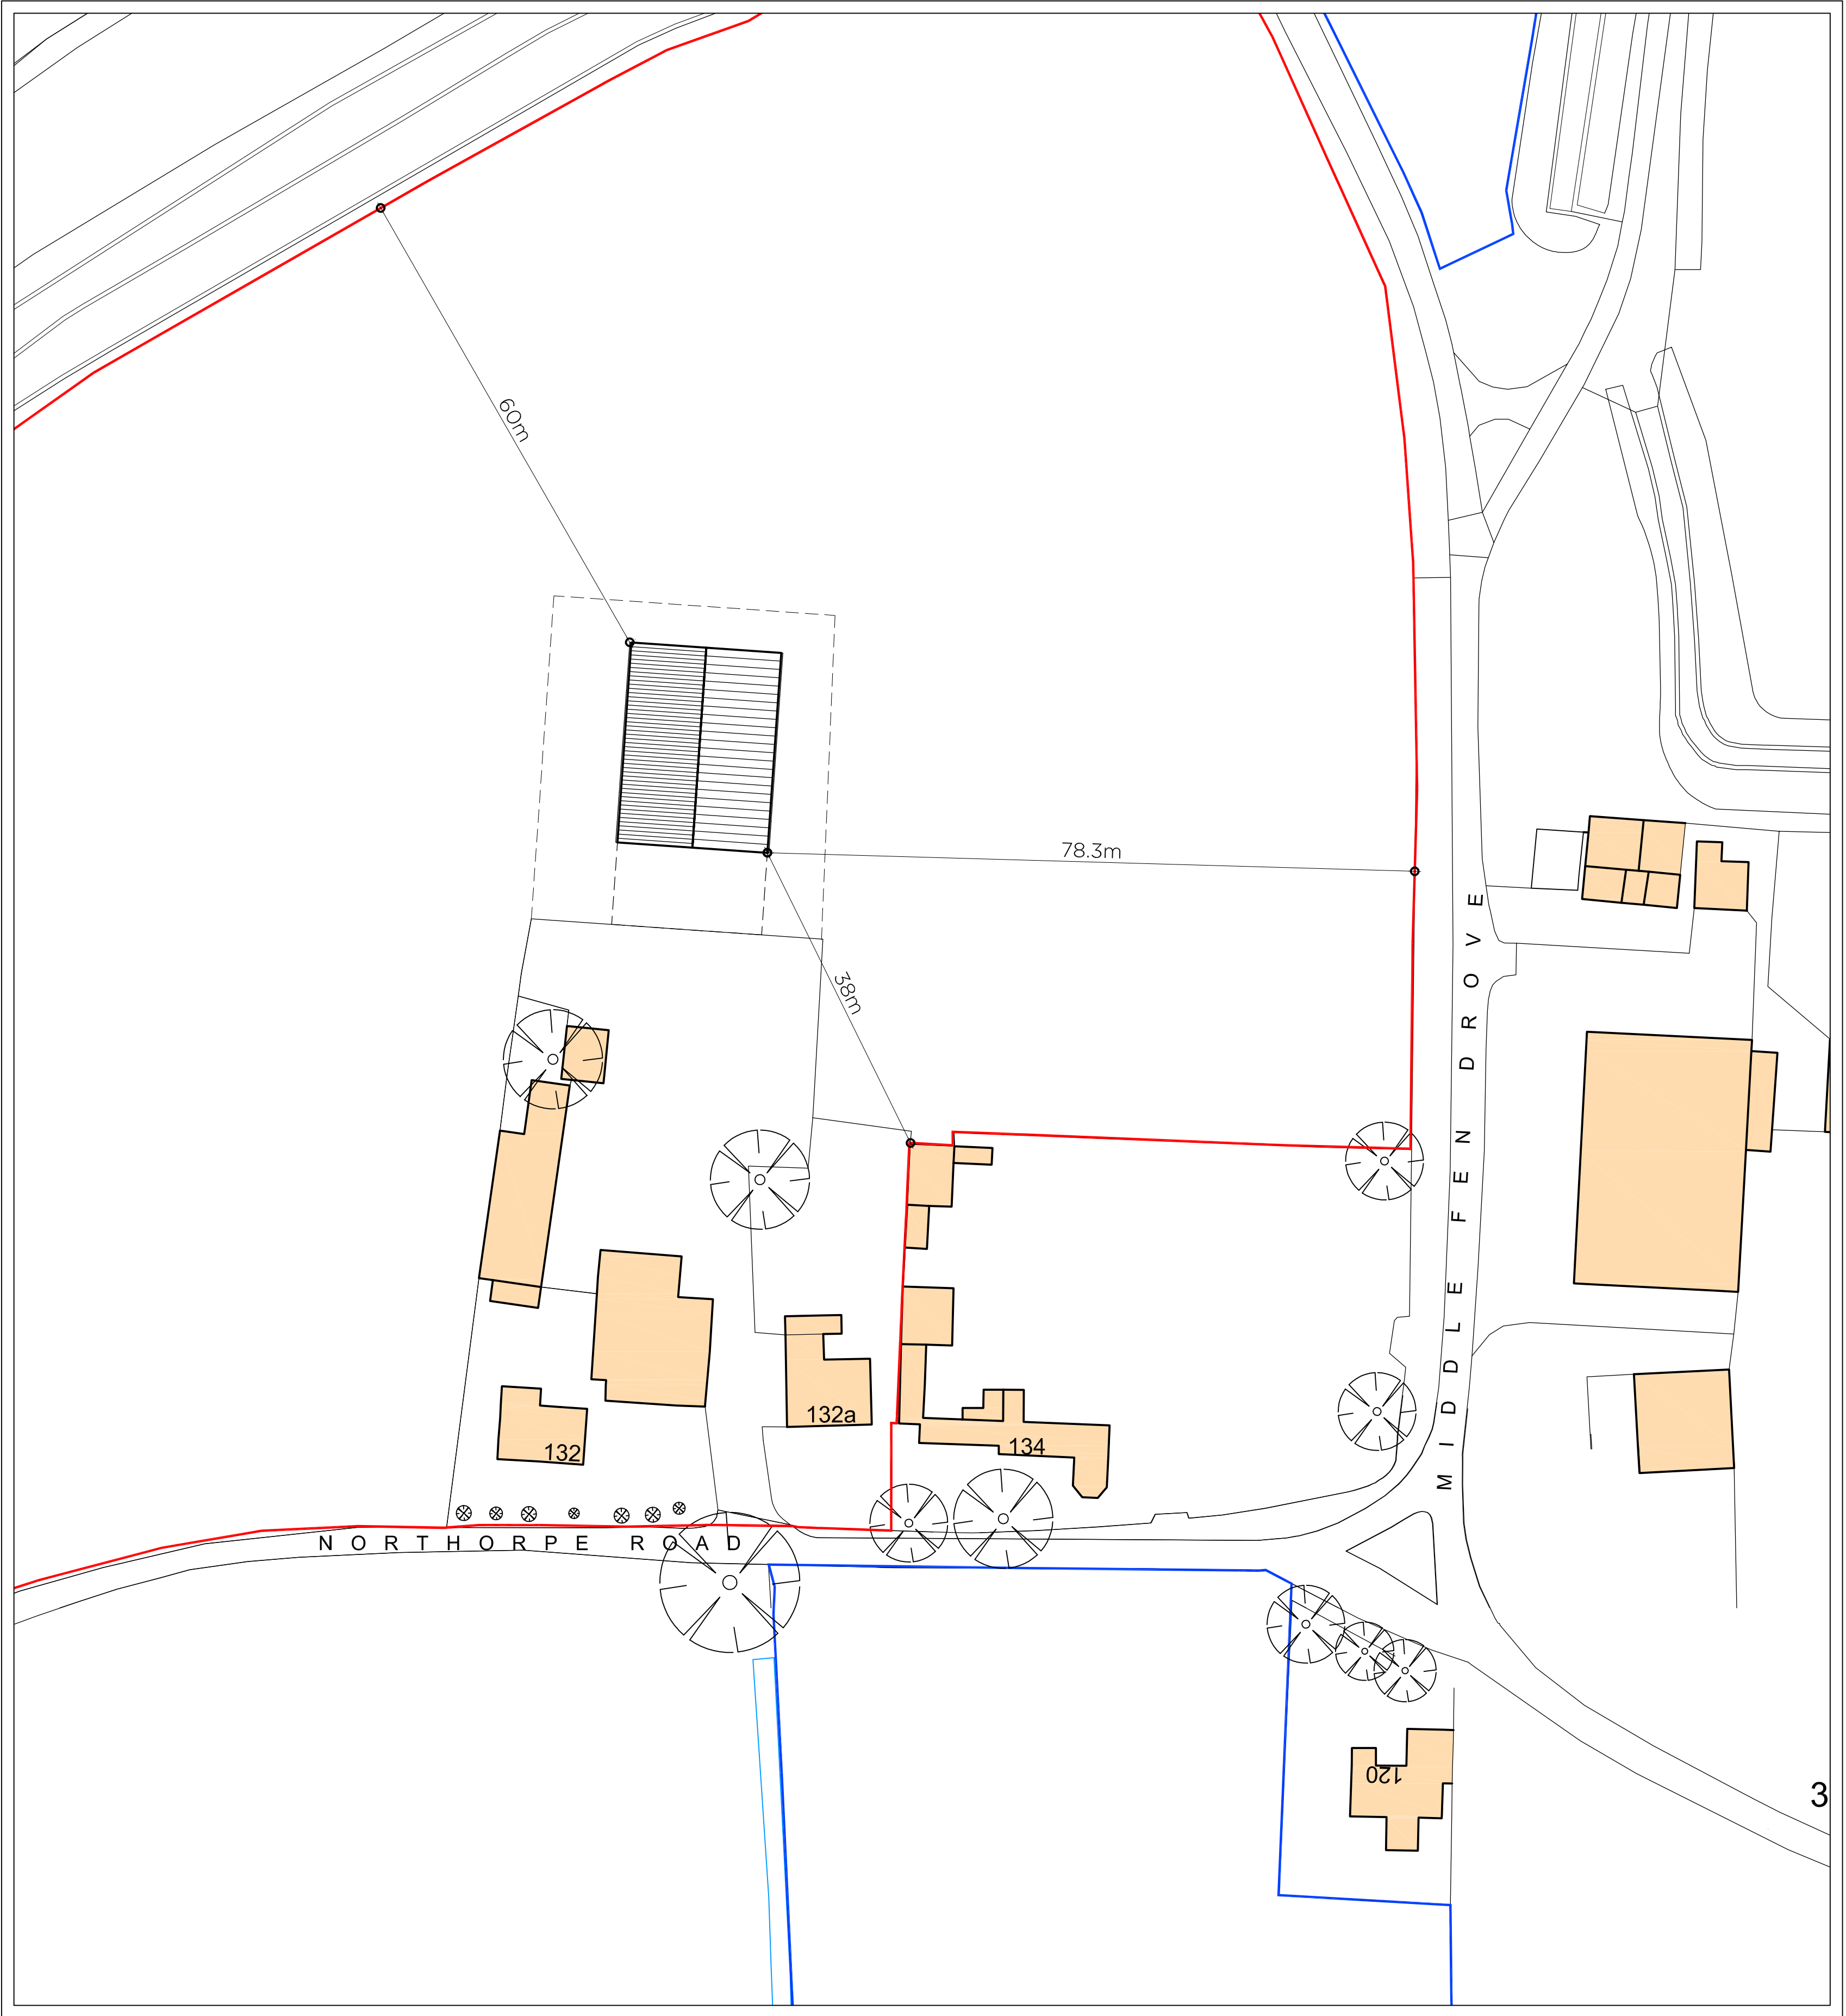


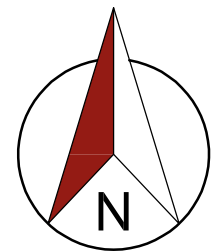

Proposed Site Layout
Scale 1:500

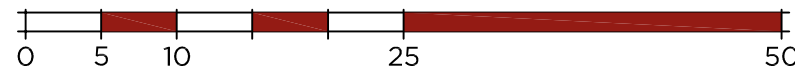

seven22
ARCHITECTURE LTD

22 SHORE VIEW, PETERBOROUGH
CAMBRIDGESHIRE, PE7 8FS
E:info@seven22.co.uk - T:07799 585277

PROJECT
PROPOSED GRAIN STORE
REAR OF 132 NORTHORPE ROAD
DONINGTON
LINCOLNSHIRE
PE11 4XX

CLIENT
Mr J PEARSON

TITLE
PROPOSED SITE LAYOUT

DRAWING No.
107 P01

SCALE	DATE	REV
1:500 @ A1	MARCH 2025	