
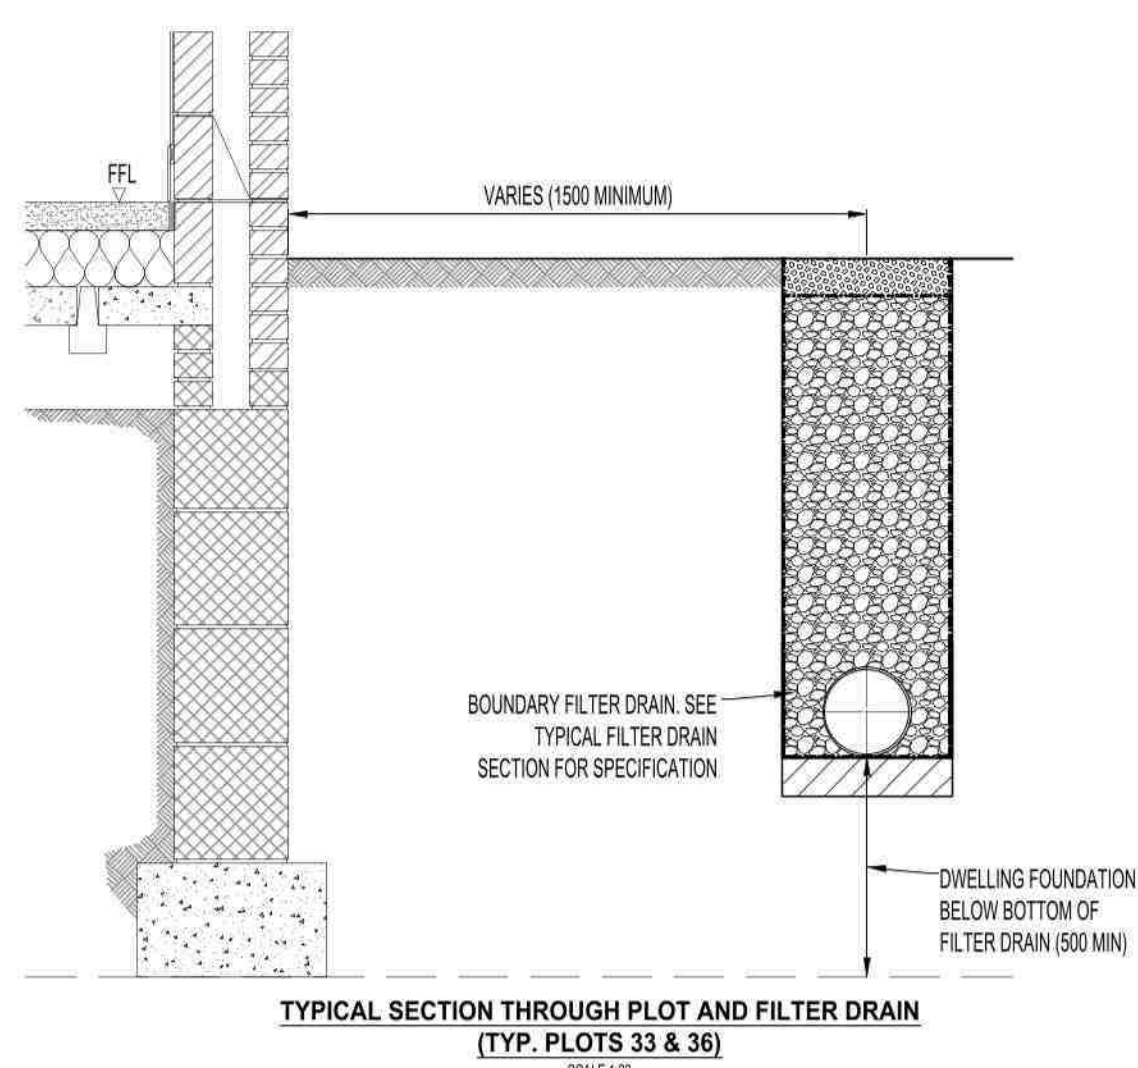
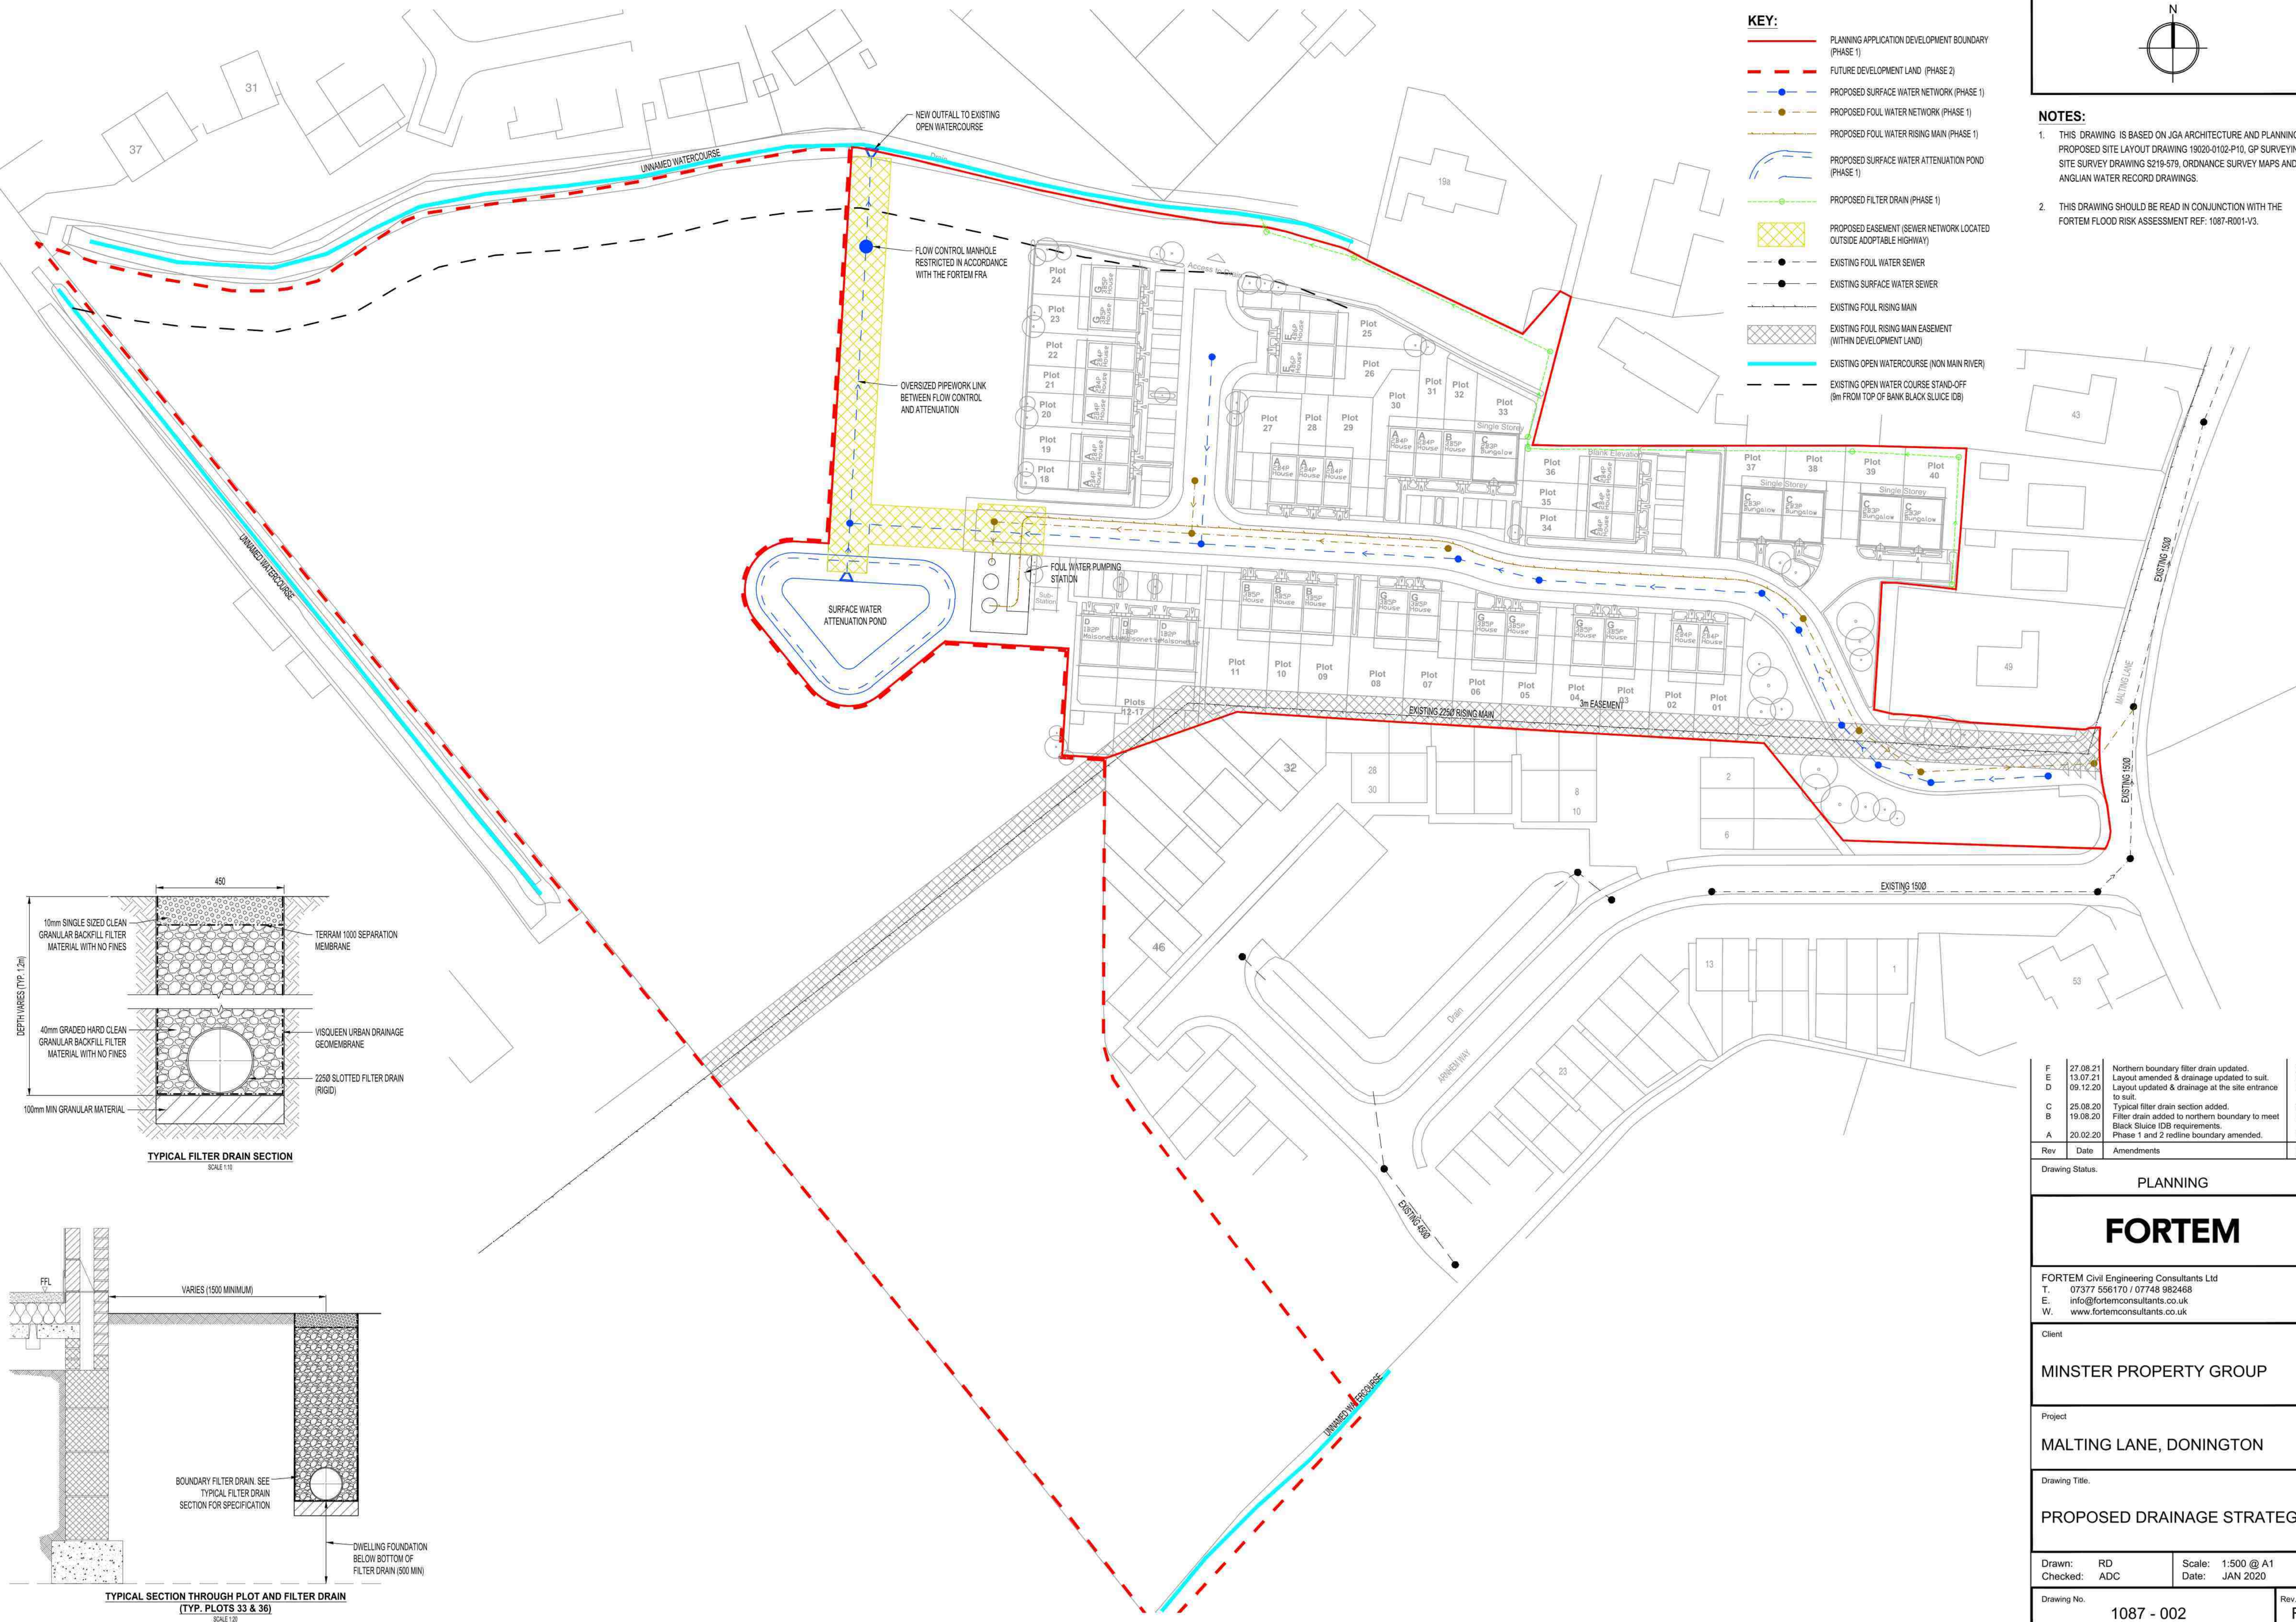


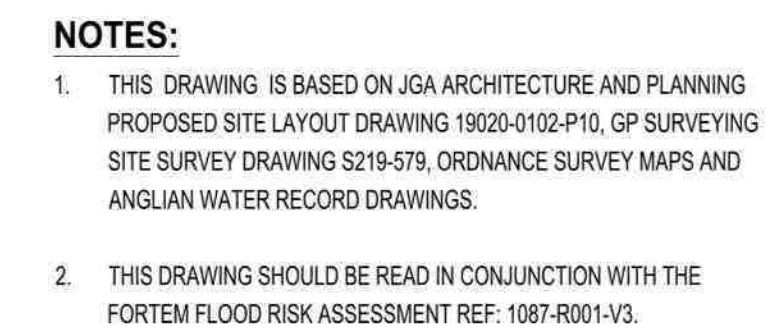

F	27.08.21	Northern boundary filter drain updated.	BS
E	13.07.21	Layout amended & drainage updated to suit.	BS
D	09.12.20	Layout updated & drainage at the site entrance to suit.	BS
C	25.08.20	Typical filter drain section added.	RD
B	19.08.20	Filter drain added to northern boundary to meet Black Sluice IDB requirements.	RD
A	20.02.20	Phase 1 and 2 redline boundary amended.	RD
Rev	Date	Amendments	By

Drawing Status.	PLANNING
-----------------	----------

FORTEM

FORTEM Civil Engineering Consultants Ltd
T. 07377 556170 / 07748 982468
E. info@fortemconsultants.co.uk
W. www.fortemconsultants.co.uk

Client

MINSTER PROPERTY GROUP

Project

MALTING LANE, DONINGTON

Drawing Title:

PROPOSED DRAINAGE STRATEGY

Drawn: RD	Scale: 1:500 @ A1
Checked: ADC	Date: JAN 2020

Drawing No.	1087 - 002	Rev.	F
-------------	------------	------	---