


Tenure Arrangement

Scale: 1:500

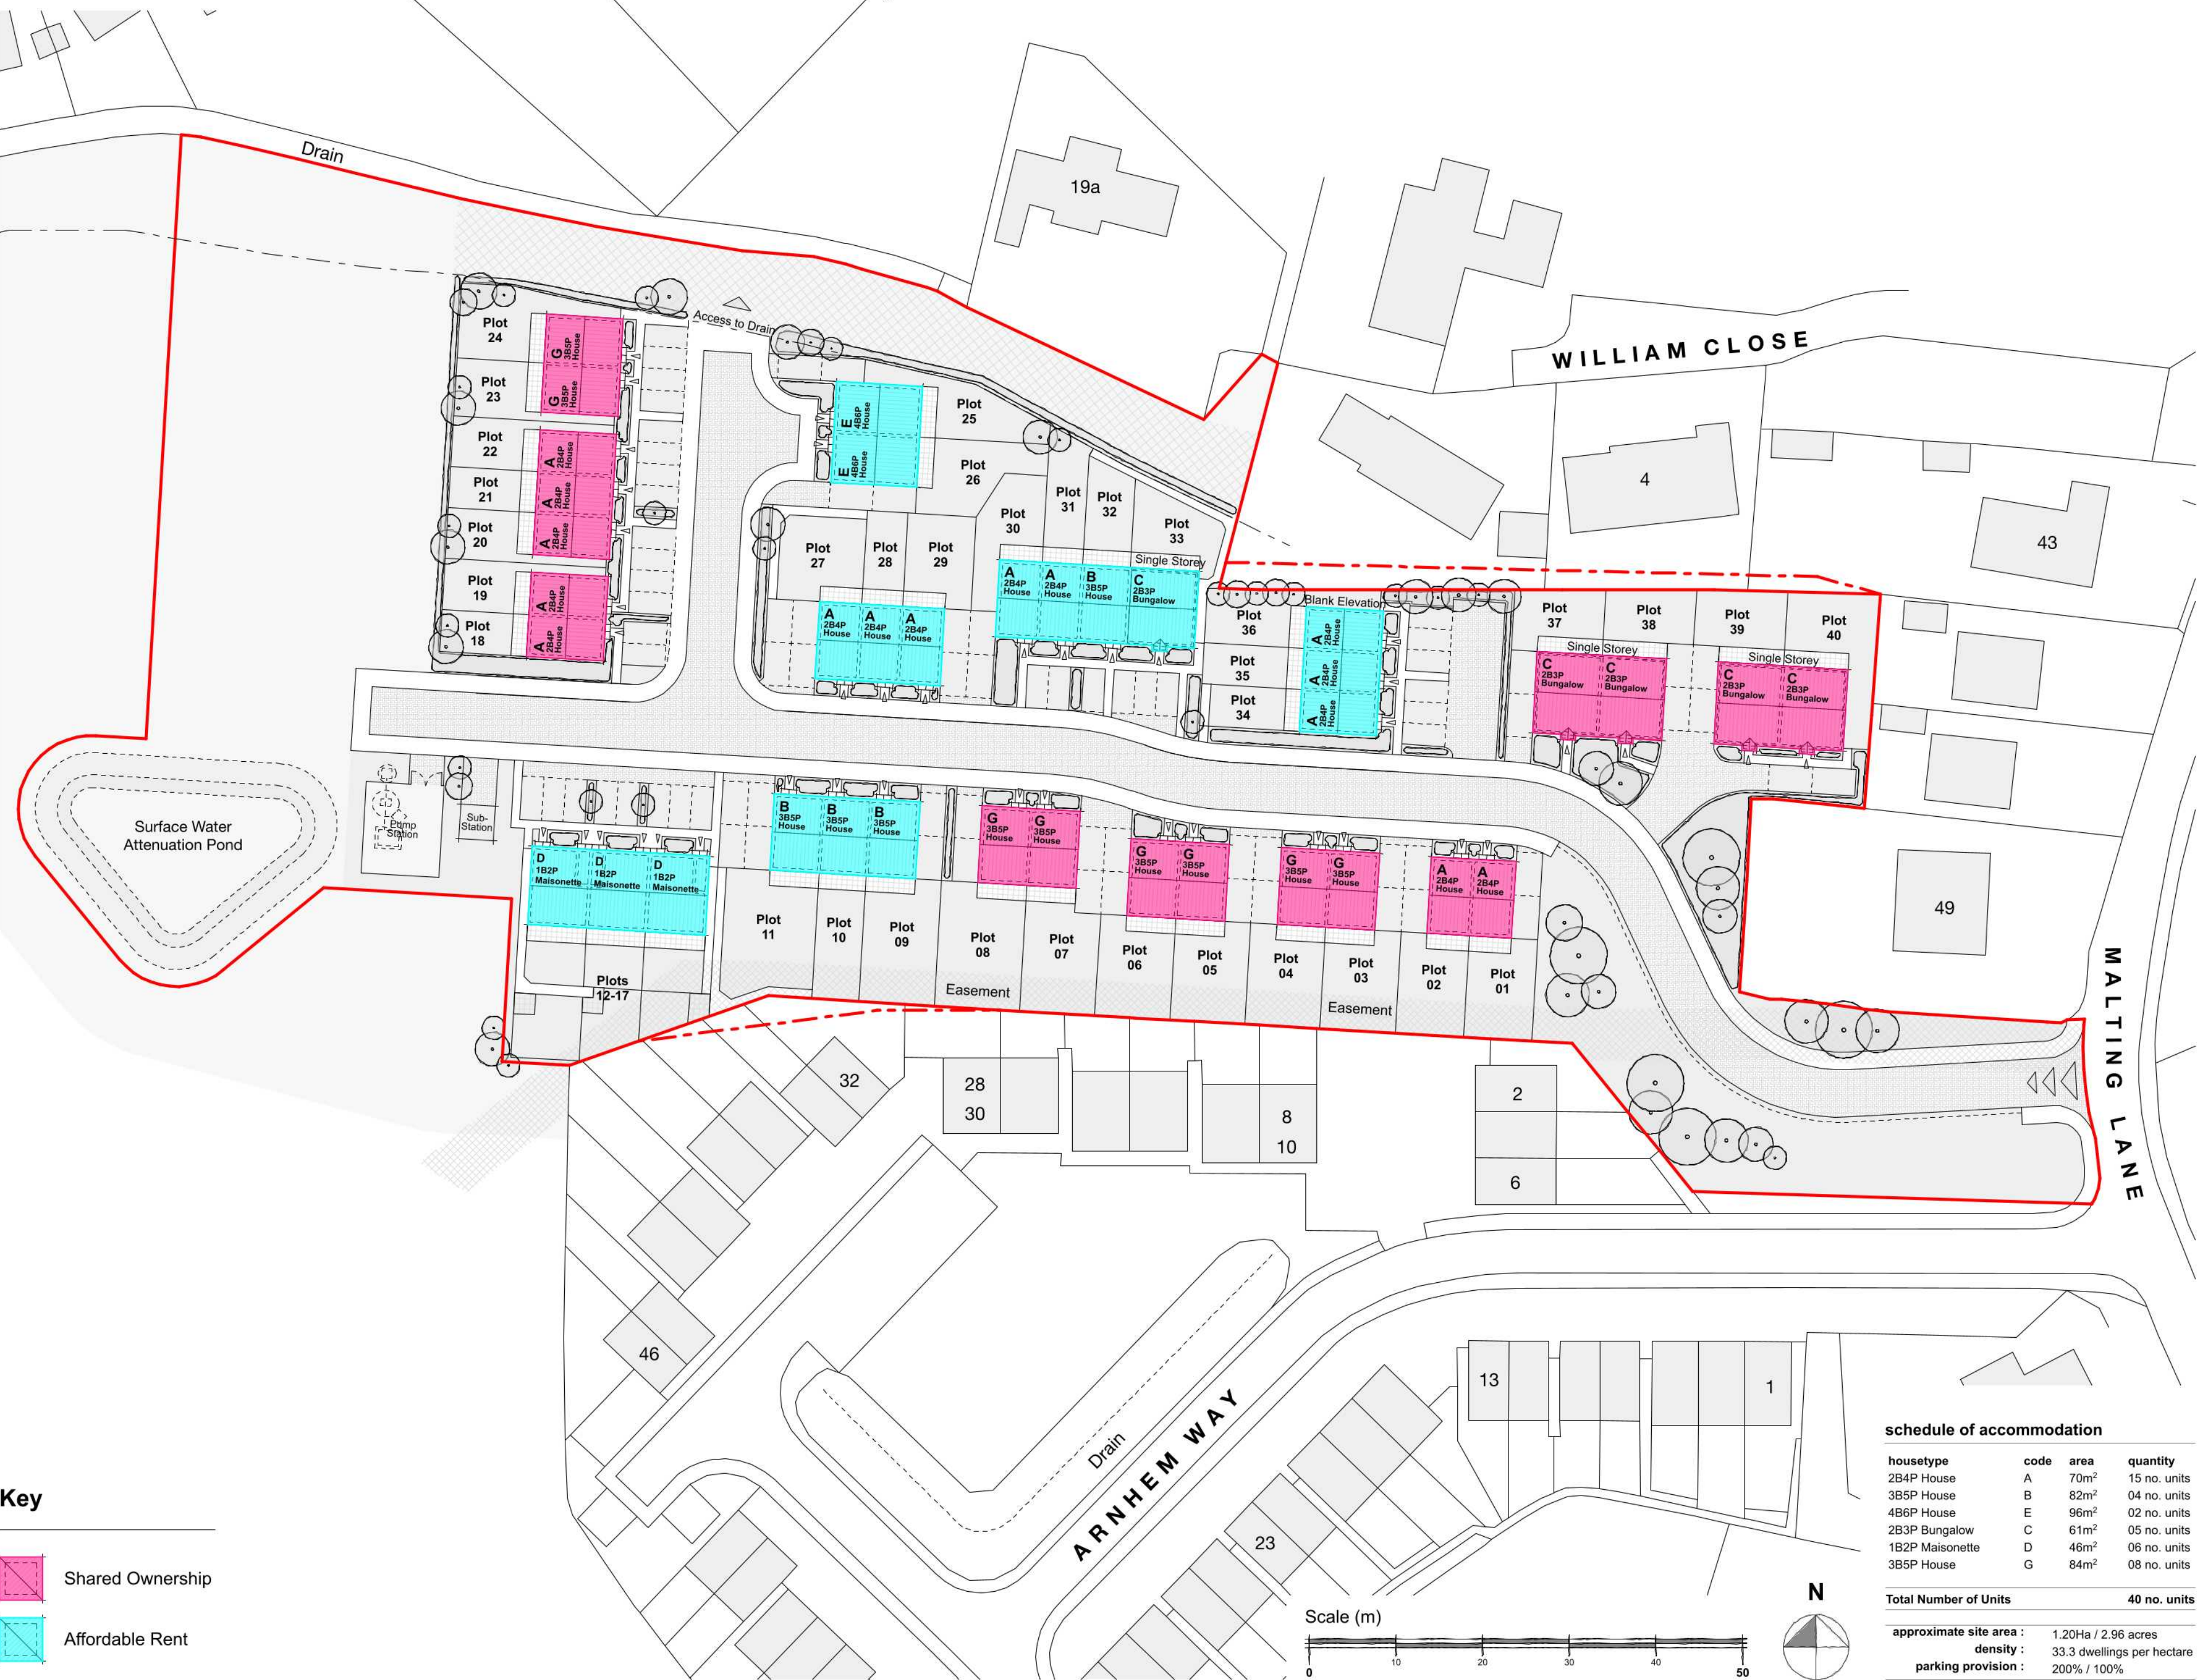

Key

 Shared Ownership

 Affordable Rent

schedule of accommodation			
housetype	code	area	quantity
2B4P House	A	70m ²	15 no. units
3B5P House	B	82m ²	04 no. units
4B6P House	E	96m ²	02 no. units
2B3P Bungalow	C	61m ²	05 no. units
1B2P Maisonette	D	46m ²	06 no. units
3B5P House	G	84m ²	08 no. units
Total Number of Units		40 no. units	
approximate site area :		1.20Ha / 2.96 acres	
density :		33.3 dwellings per hectare	
parking provision :		200% / 100%	

Disclaimer: This document and its design content is copyright protected ©. It shall be read in conjunction with all other associated project information including models, specifications, schedules and related consultants documents. Do not scale from documents. All scales noted correct at original paper size. All dimensions to be checked on site. Immediately report any discrepancies, errors or omissions on this document to the originator. If in doubt ask.

Source File:
19020 Site Model.pln

Rev	Date	Drawn	Note
P02	03/02/2021	JKG	Updated following changes to Site Layout.
P03	25/05/2021	JKG	Tenure mix updated. SoA updated.
P04	19/07/2021	JKG	SoA updated. Updated following changes to Site Layout.
P05	29/09/2021	JKG	Tenures updated.



Client
Minster Property Group Ltd.

Project Title
Proposed residential development at Land off Malting Lane, Donington

Drawing Title
Tenure Arrangement

Drawing Status
Planning

Scale(s)
1:500

Drawn
JKG

Project Number
19020

Original Paper Size
A2

Date
28.07.20

Revision
P05

Drawing Number
0103