




Boundary Treatments

Scale: 1:500

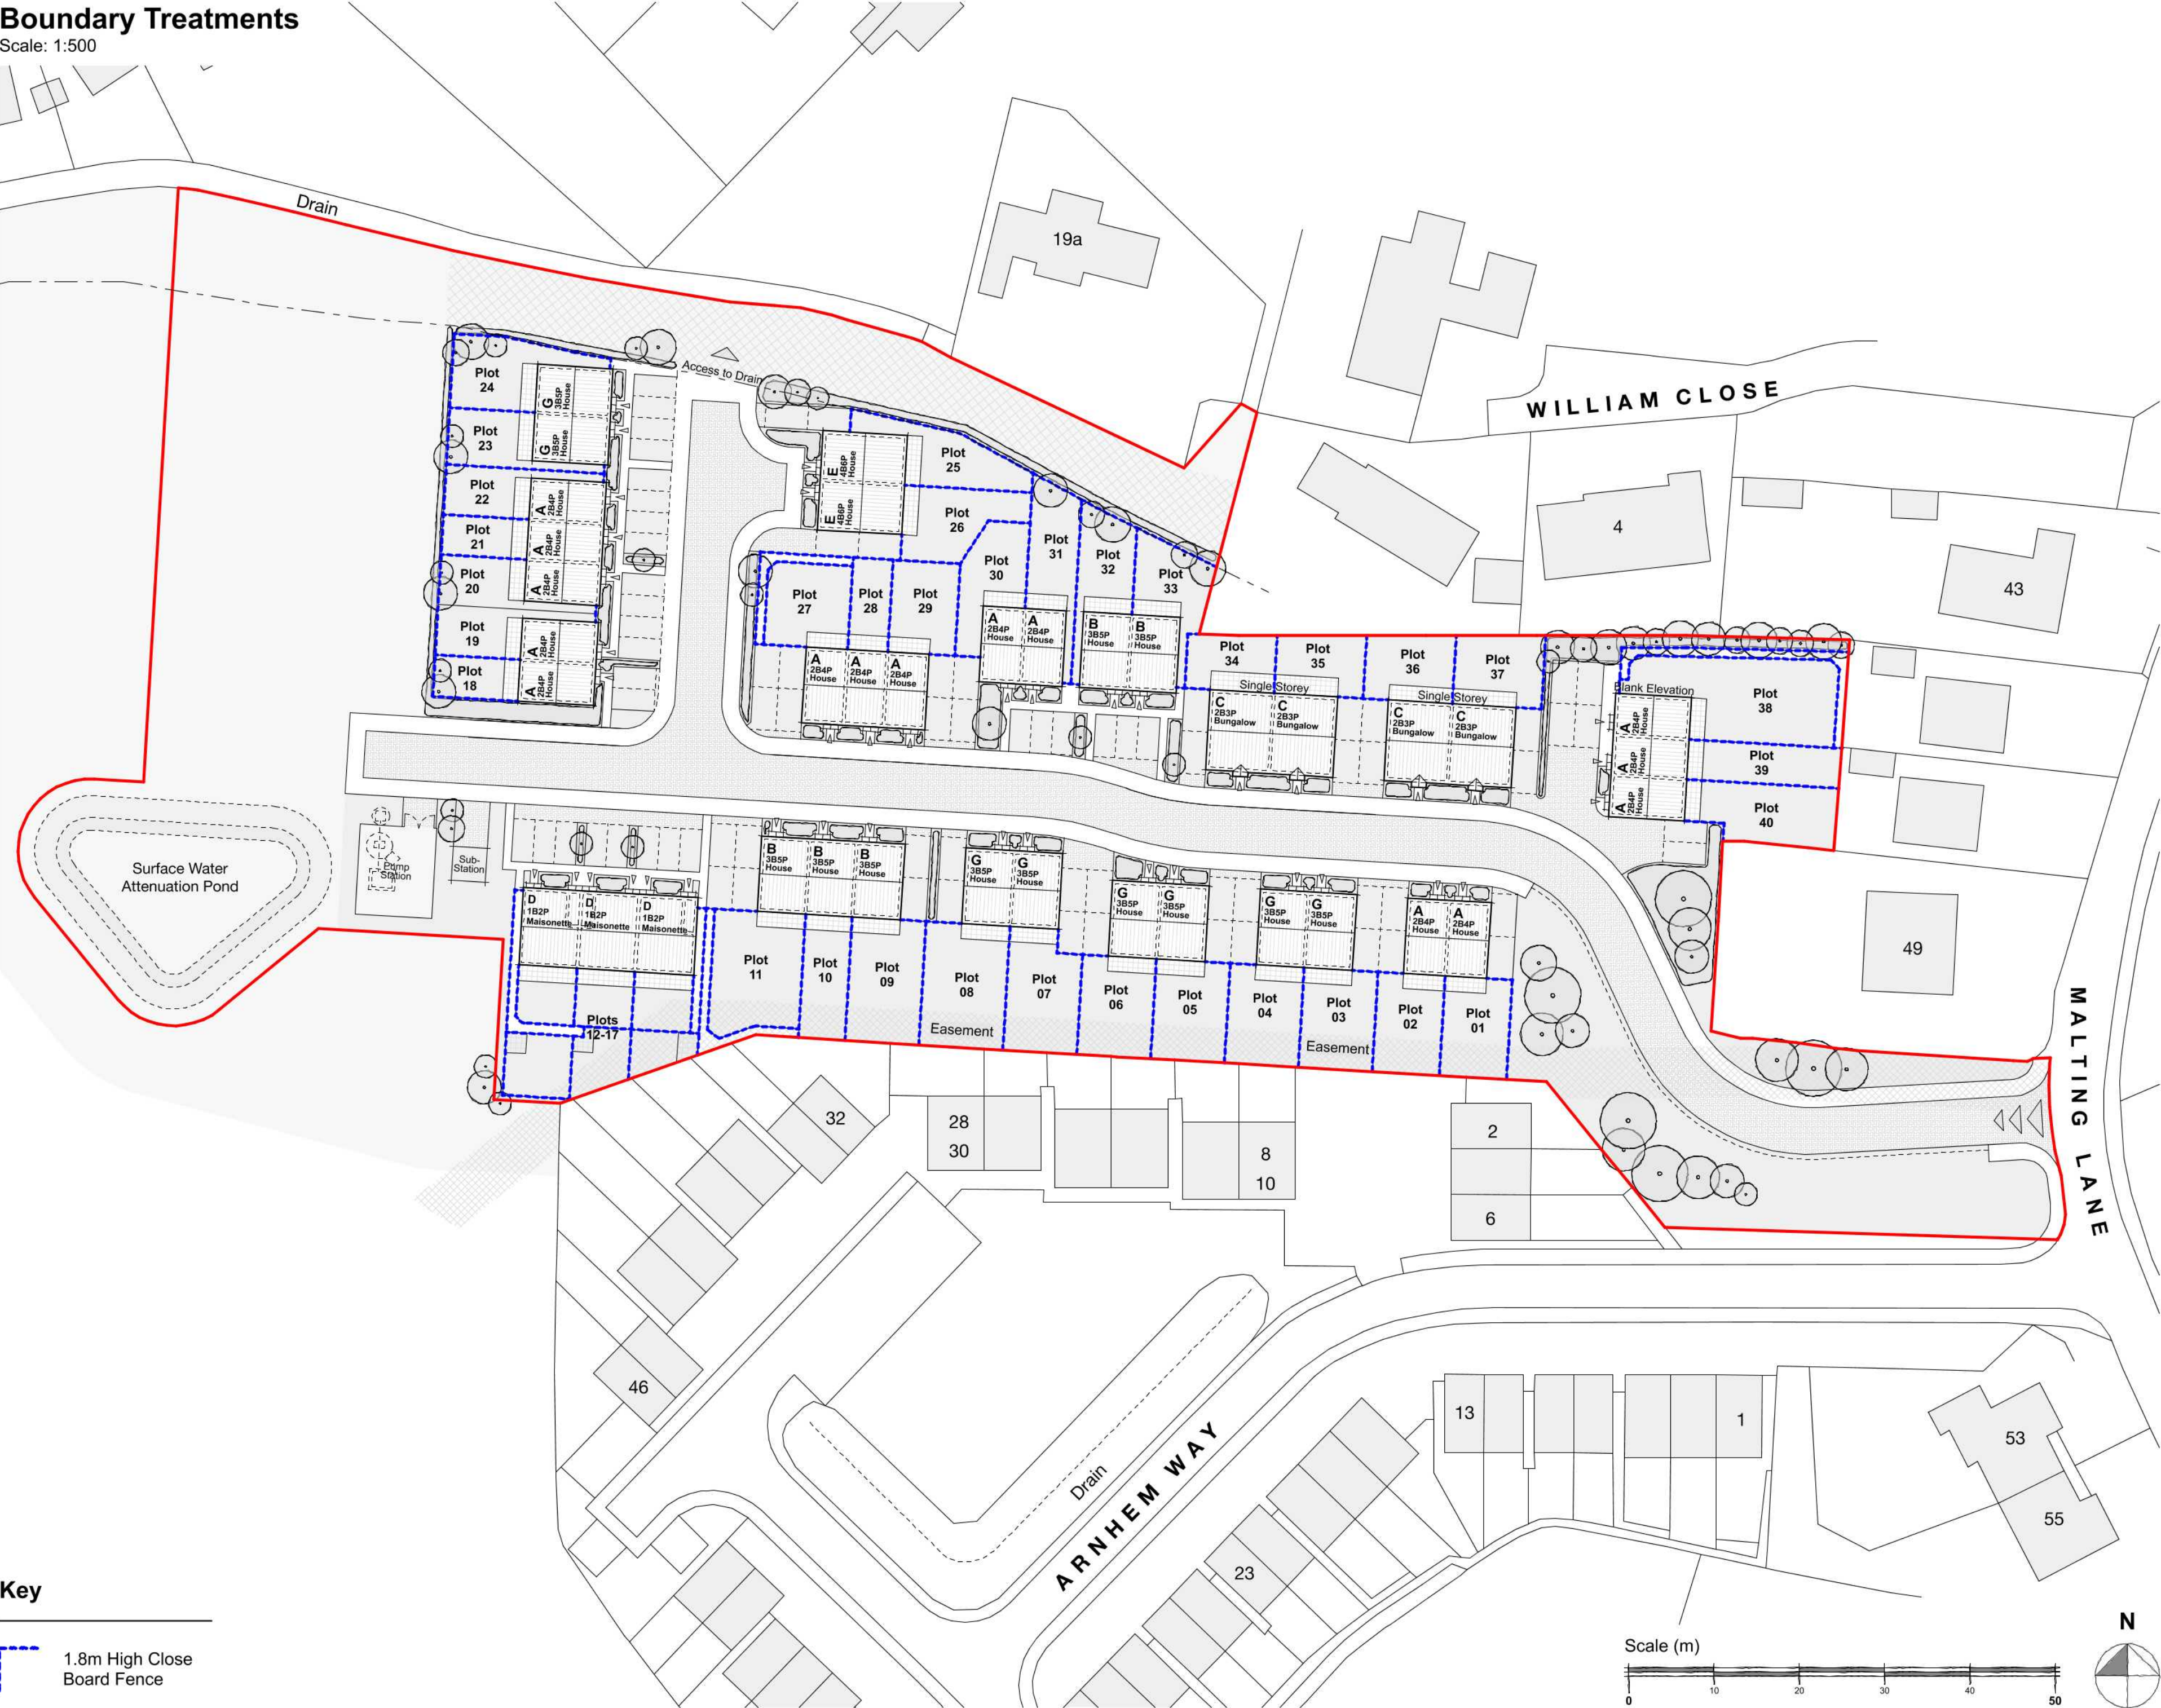

Key

1.8m High Close Board Fence

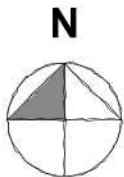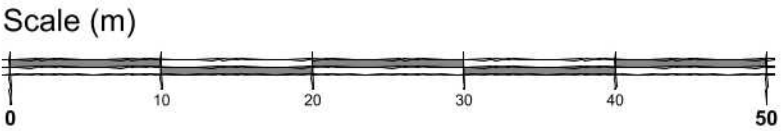

Disclaimer: This document and its design content is copyright protected ©. It shall be read in conjunction with all other associated project information including models, specifications, schedules and related consultants documents. Do not scale from documents. All scales noted correct at original paper size. All dimensions to be checked on site. Immediately report any discrepancies, errors or omissions on this document to the originator. If in doubt ask.

Source File:
19020 Site Model.pln

Rev	Date	Drawn	Note
-----	------	-------	------

Project Title:
Proposed residential development at
Land off Malting Lane,
Donington

Drawing Title:
Boundary Treatments

Drawing Status:
Planning

Scale(s):
1:500
Original Paper Size:
A2
Date:
25.05.21
Drawn:
JKG
Project Number:
19020
Drawing Number:
0104
Revision:
P01

