


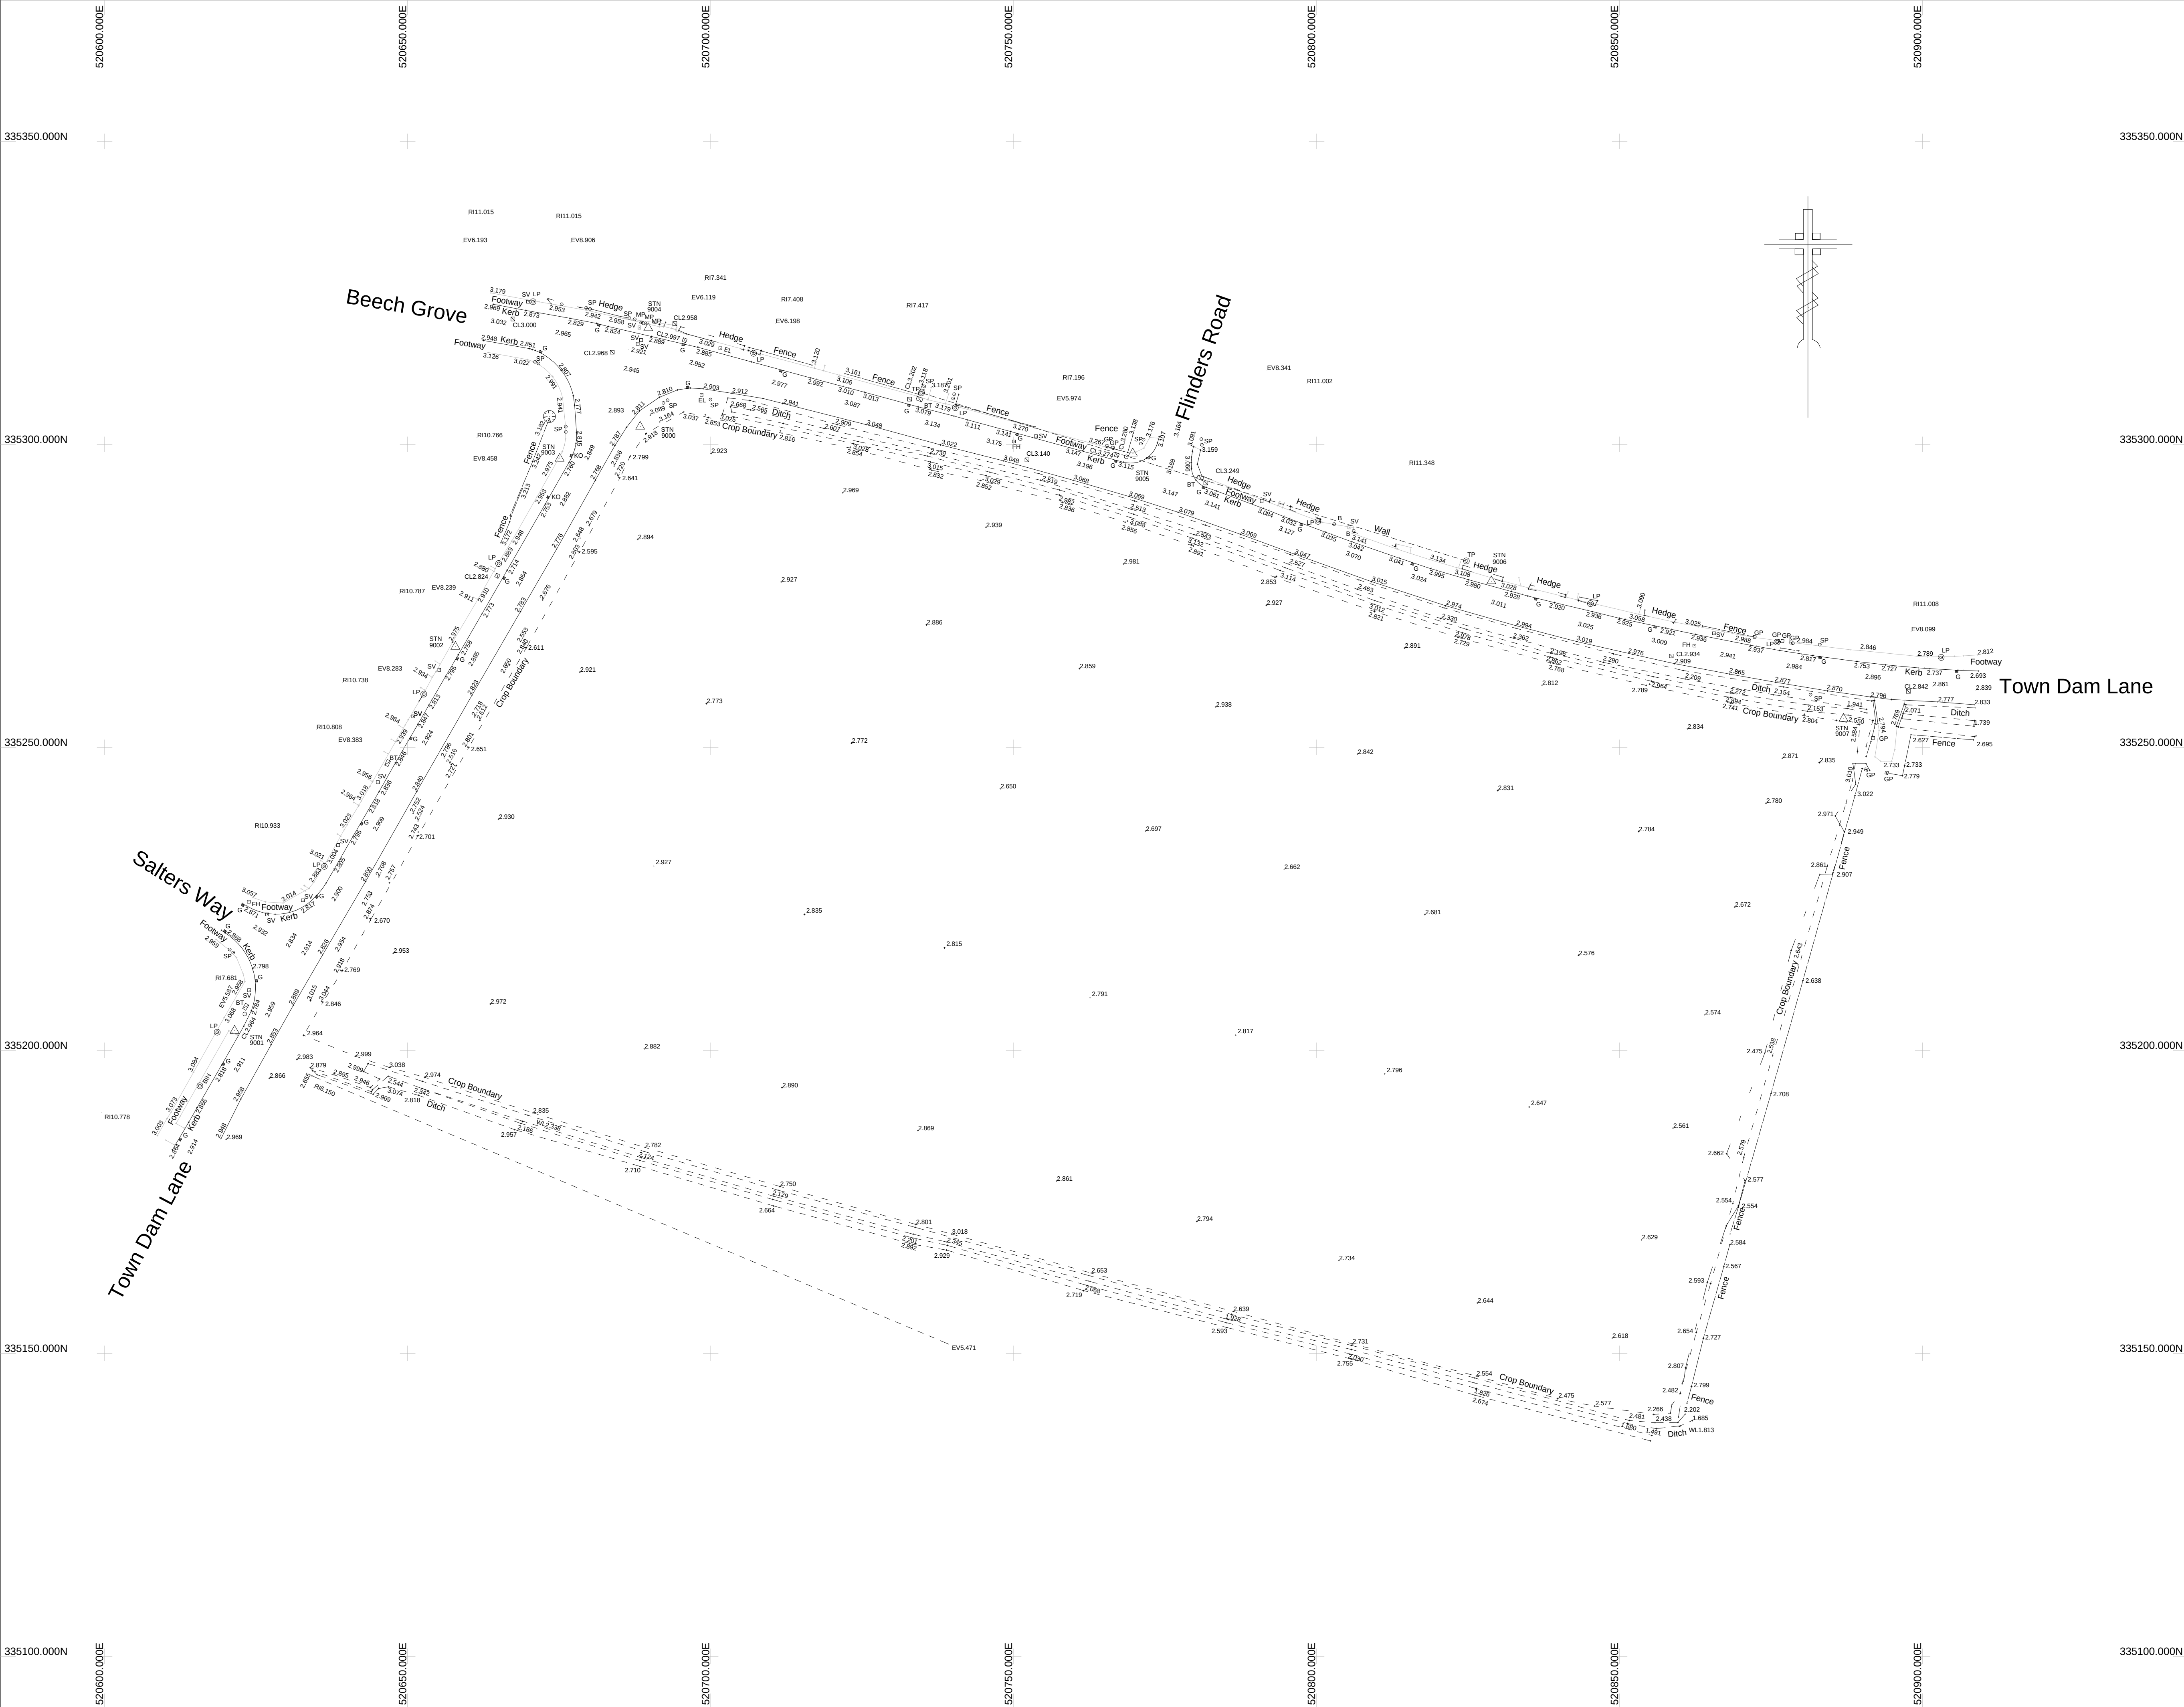

KEY:

- BUILDING
- FENCE
- HEDGE
- CHANNEL
- WALL
- BANK EDGE
- STORM DRAINAGE
- FOUL DRAINAGE
- CHANGE OF SURFACE
- OVERHEAD ELECTRIC
- OVERHEAD TELEPHONE
- TREE
- BOREHOLE
- MANHOLE
- CONTROL STATION

NOTES:

- Survey plotted to OS National Grid.
- All levels related to OS Datum.

Initial Survey Date: 21 NOV 2016

CONTROL STATIONS			
Stn:	Eastings:	Northings:	Height:
9000	520688.366	335302.933	2.942
9001	520621.441	335203.245	2.988
9002	520657.882	335266.604	2.947
9003	520675.086	335297.646	2.969
9004	520689.699	335319.191	2.988
9005	520769.654	335298.518	3.275
9006	520828.827	335277.420	3.067
9007	520886.934	335254.719	2.725

Rev:	Amendments:	Date:

Client:

ASHWOOD HOMES

Project Title:

Drawing Title:

OGL SURVEY

Scale:	1:500	Date:	28 NOV 2016
Drawing No:	AS2214/1	Rev:	A1
C.A.D. Title:			
ASHWOODDONINGTON211116			
Drawn By:	D.J.SMITH		

AXIS SURVEYS LTD.
CHARTERED LAND SURVEYORS

10 SYCAMORE DRIVE, LOUTH, LINCOLNSHIRE, LN11 8RT. TEL (01507) 66397
www.axisurveys.co.uk FAX (01507) 354050
office@axisurveys.co.uk © AXIS SURVEYS LTD.