
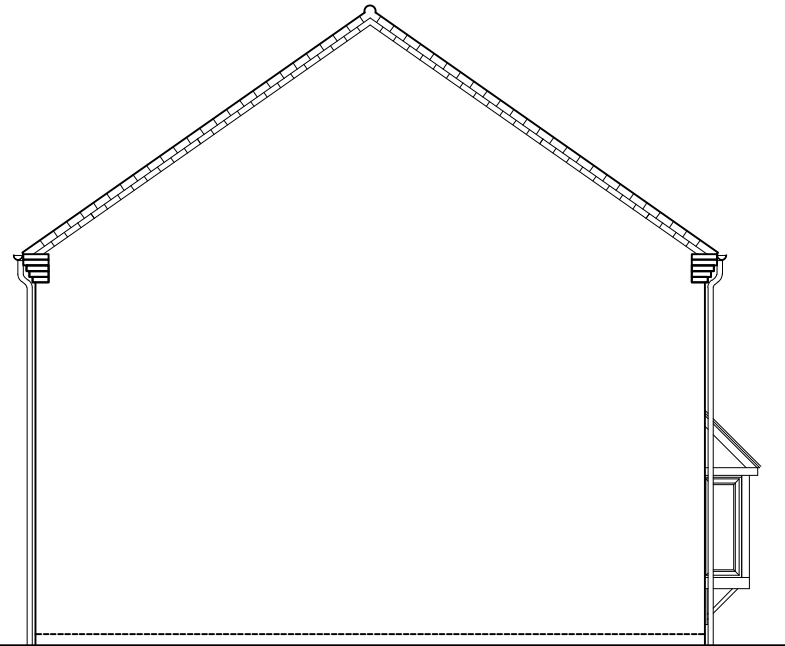
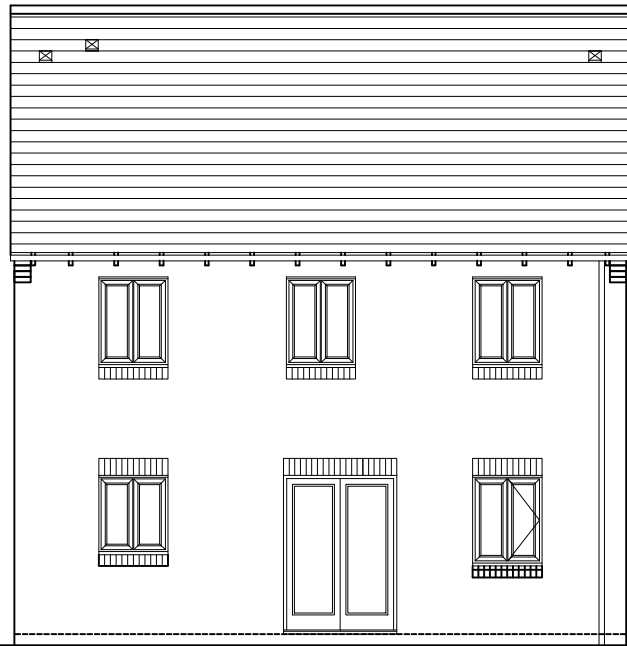
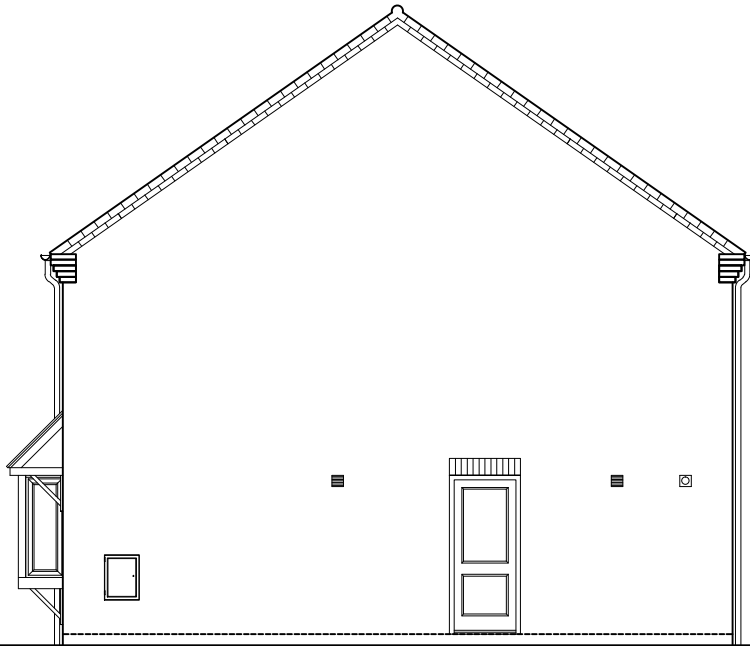


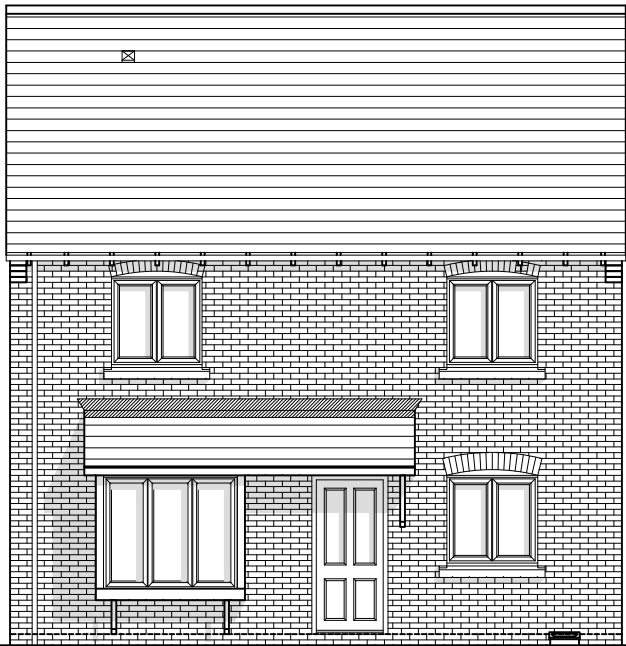


FRONT ELEVATION


SIDE ELEVATION

REAR ELEVATION

SIDE ELEVATION

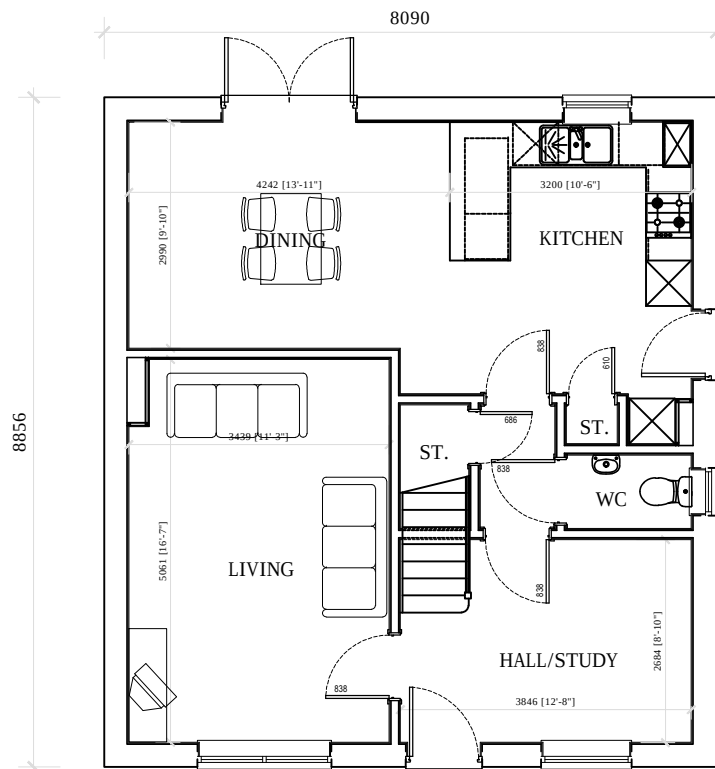

GROUND FLOOR PLAN

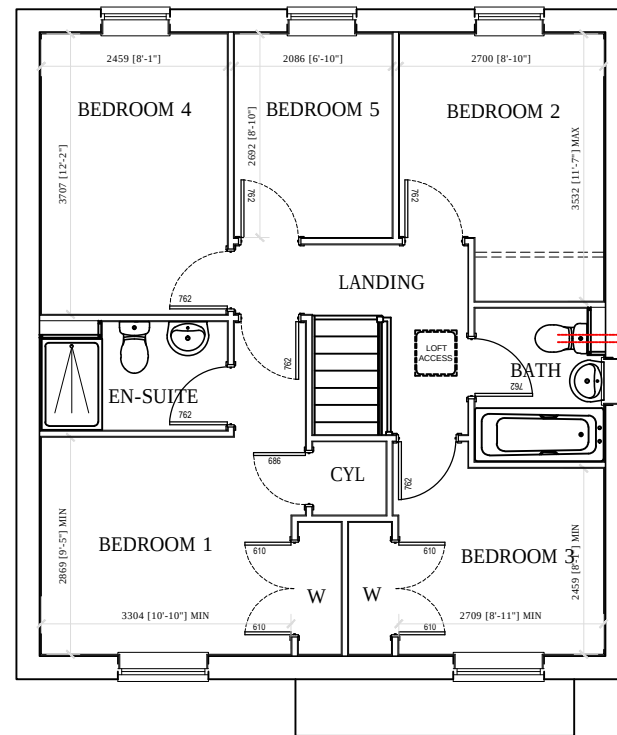

FIRST FLOOR PLAN

FLOOR AREAS

GROSS		
GROUND FLOOR	61.5m ²	662ft ²
FIRST FLOOR	61.4m ²	661ft ²
TOTAL	122.9m ²	1323ft ²

NET		
GROUND FLOOR	60.9m ²	656ft ²
FIRST FLOOR	60.7m ²	654ft ²
TOTAL	121.6m ²	1310ft ²

Rev.	Date	Description

Manor Farm, Fen Road, Holbeach, Lincs, PE12 8QA7
T: 01406 490590

PROJECT:	ASHWOOD HOMES MASTER 2016	
HOUSE TYPE:	BAIN (1310sq ft)	
DRAWING:	DESIGN SHEET	
SCALE:	1:100@A3	DRAWN: MII
DATE:	26.09.2016	REVISION: -
DRAWING No:	BAN-001	

