





RWP

Flattened Front Elevation

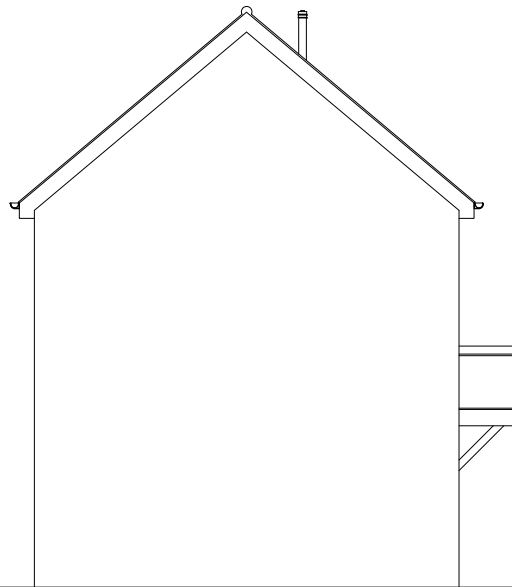

Side Elevation

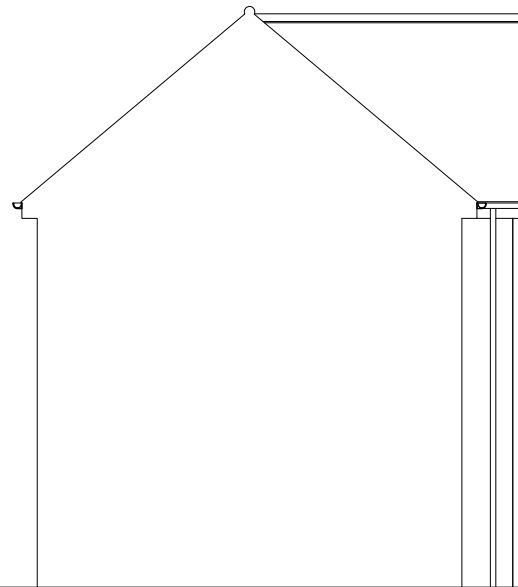

RWP


Sectional Elevation




RWP

RWP

Flattened Rear Elevation

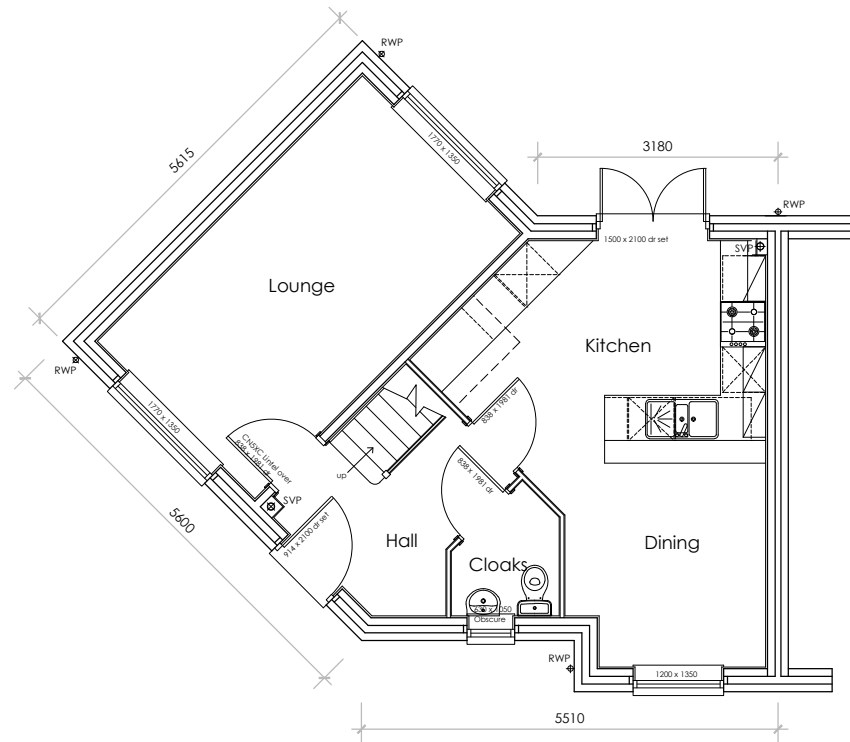

Ground Floor Plan

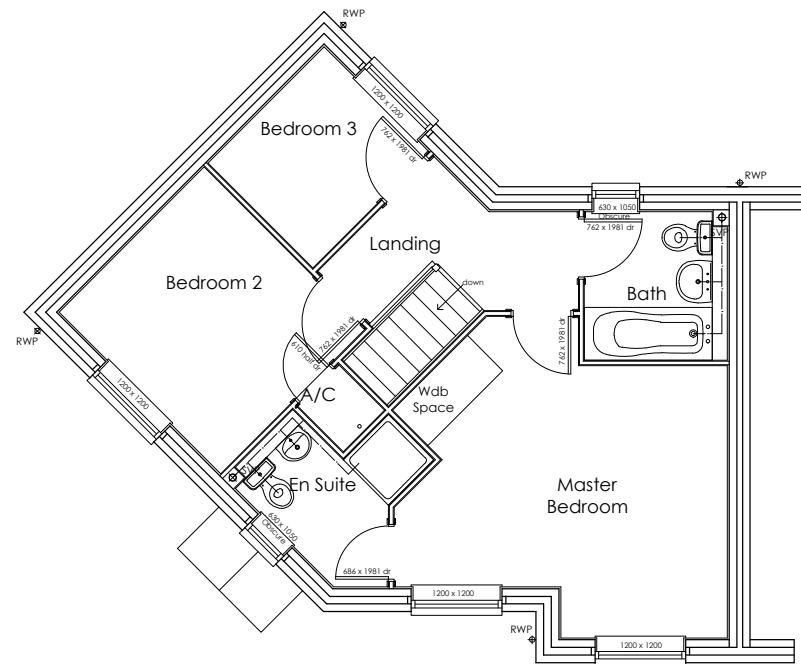

First Floor Plan

FLOOR AREA 86.6m² 932ft²
NET

Rev.	Date	Description

Manor Farm, Fen Road, Holbeach, Lincs, PE12 8QA7
T: 01406 490590

PROJECT:	ASHWOOD HOMES MASTER 2016
HOUSE TYPE:	CORONATION (932sq ft)
DRAWING:	DESIGN SHEET
SCALE:	1:100@A3
DATE:	26.09.2016
DRAWING No:	COR-001

