

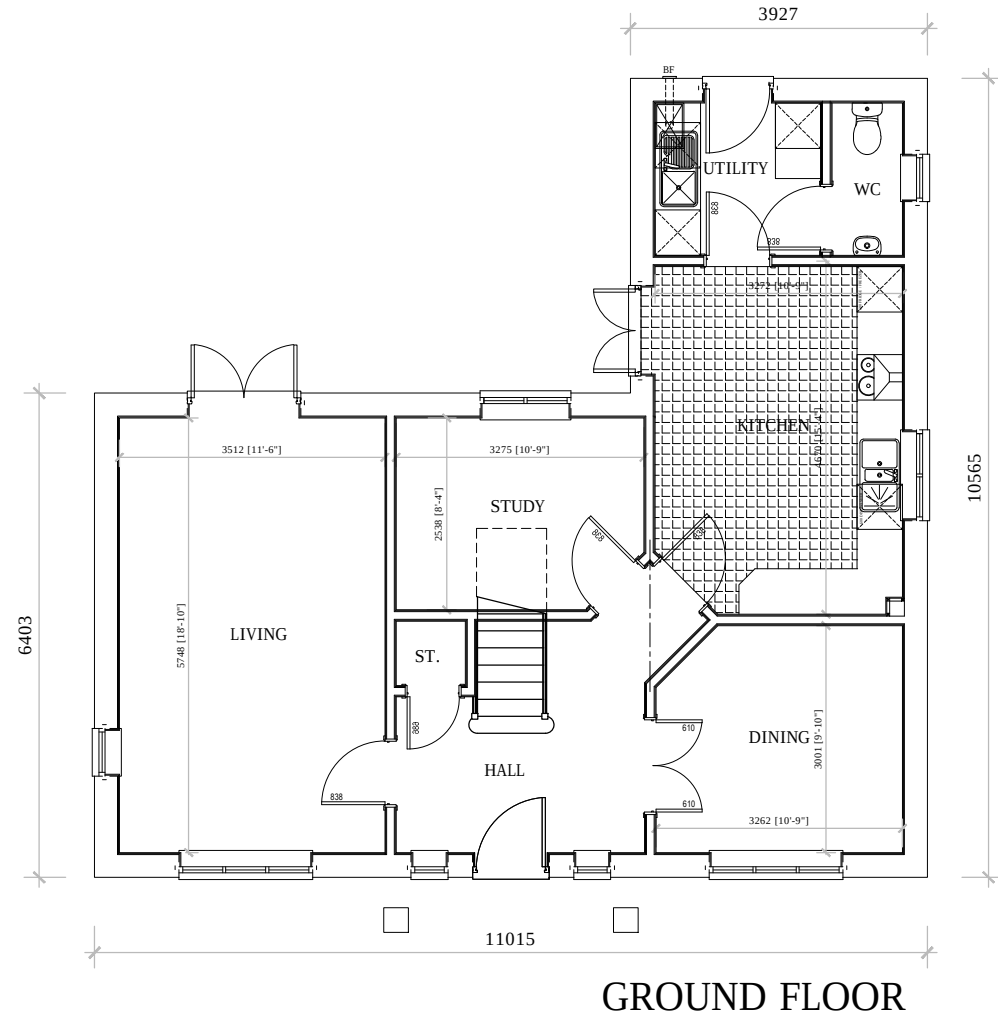


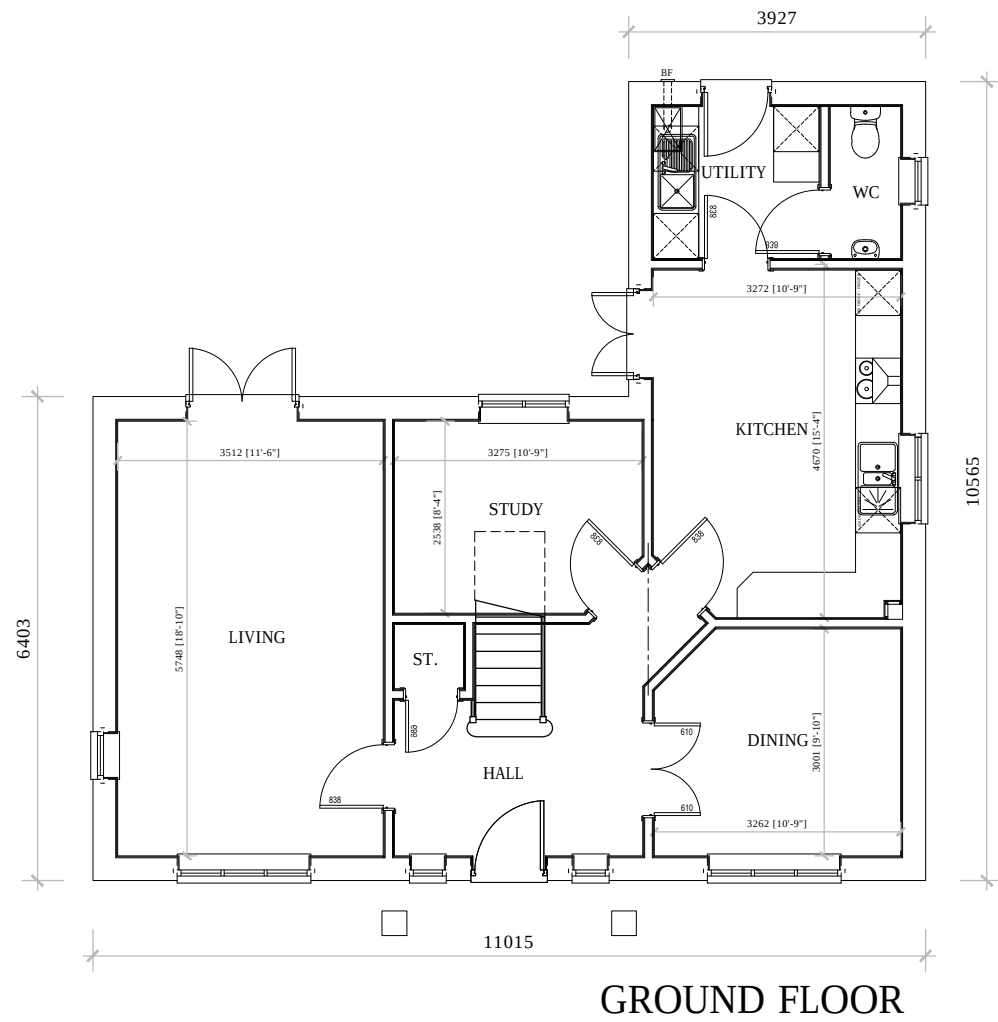

FLOOR AREAS

GROSS			
GROUND FLOOR	74.1m ²	797.6ft ²	
FIRST FLOOR	74.1m ²	797.6ft ²	
TOTAL	148.2m ²	1595.2ft ²	
NET			
GROUND FLOOR	73.3m ²	789ft ²	
FIRST FLOOR	73.3m ²	789ft ²	
TOTAL	146.6m ²	1578ft ²	

Rev.	Date	Description

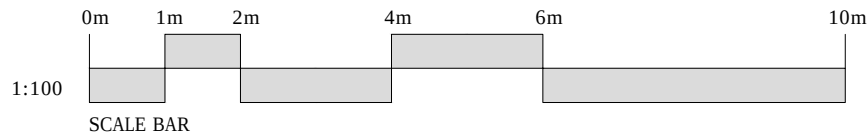

Manor Farm, Fen Road, Holbeach, Lincs, PE12 8QA7
T: 01406 490590

PROJECT:	ASHWOOD HOMES MASTER 2016		
HOUSE TYPE:	HUMBER OPP HAND (1578sq ft)		
DRAWING:	DESIGN SHEET		
SCALE:	1:100@A3	DRAWN:	MII
DATE:	26.09.2016	REVISION:	-
DRAWING No:	HBR-003		