





Front Elevation

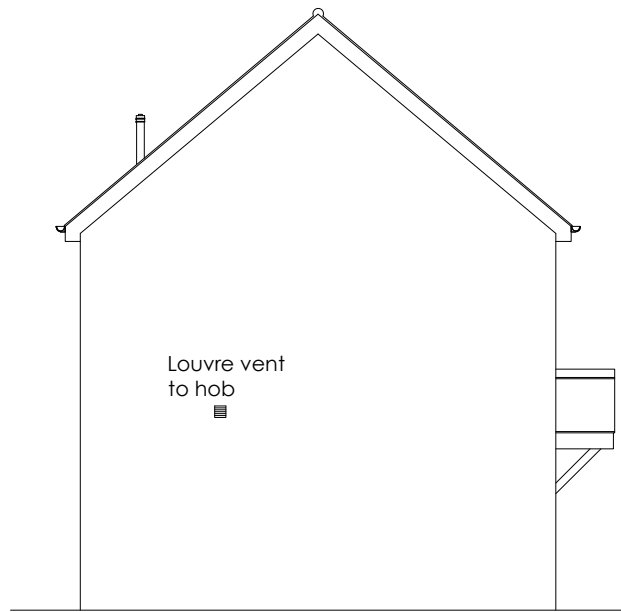


Side Elevation




Rear Elevation

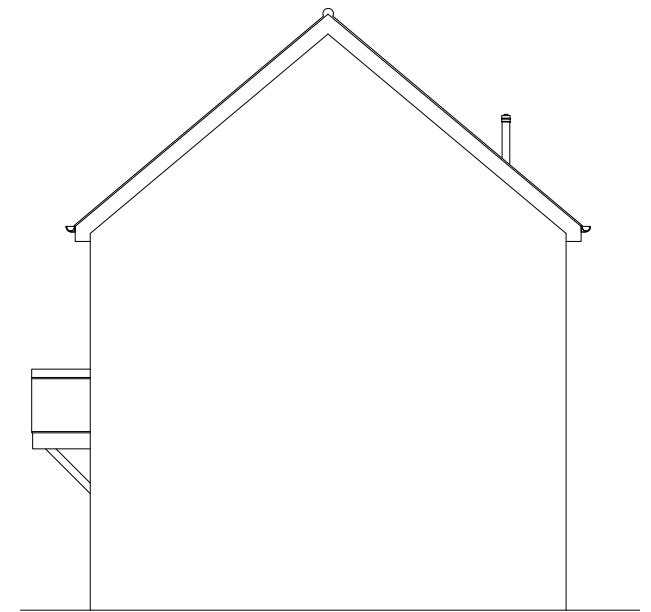


Side Elevation

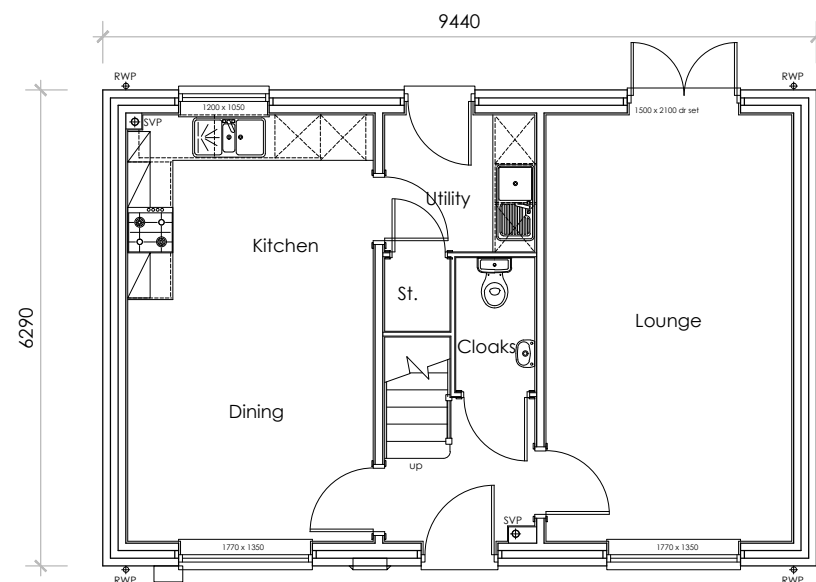

Ground Floor Plan

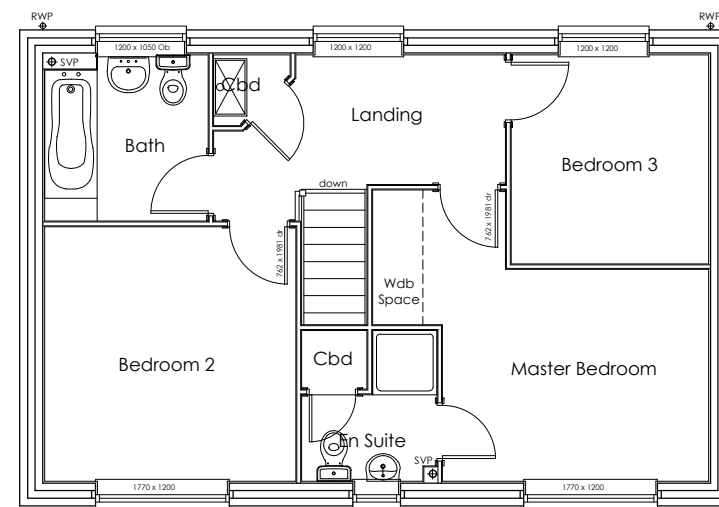

First Floor Plan

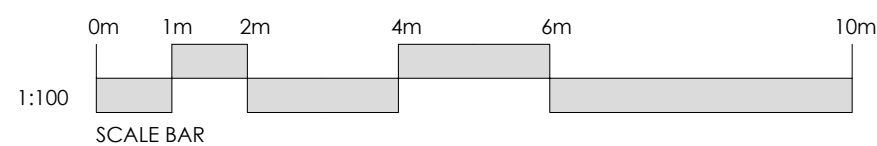

Rev.	Date	Description

PROJECT:	ASHWOOD HOMES MASTER 2016
HOUSE TYPE:	LOCK (1079sq ft)
DRAWING:	DESIGN SHEET
SCALE:	1:100@A3
DATE:	26.09.2016
DRAWING No:	LCK-001