





Front Elevation




Side Elevation

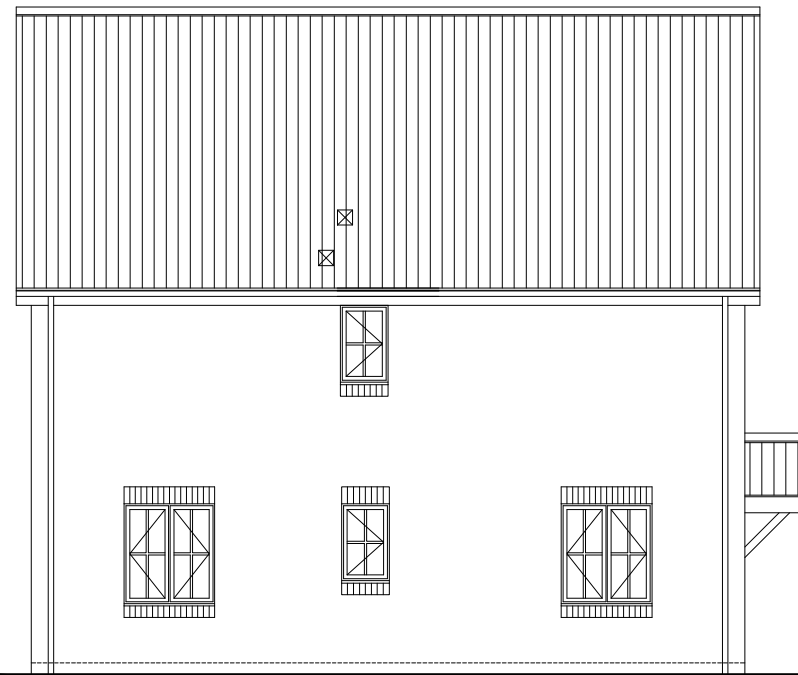


Rear Elevation

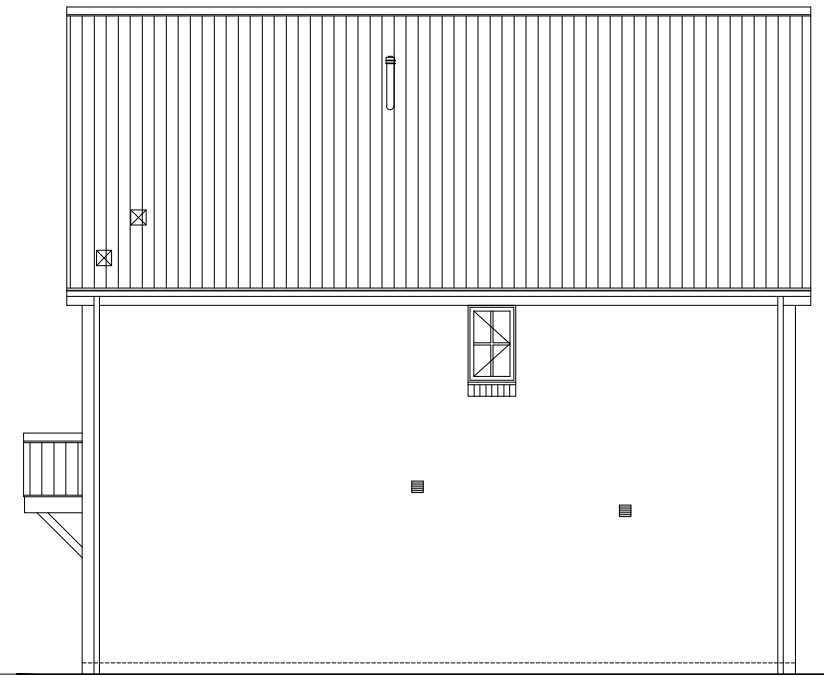


Side Elevation

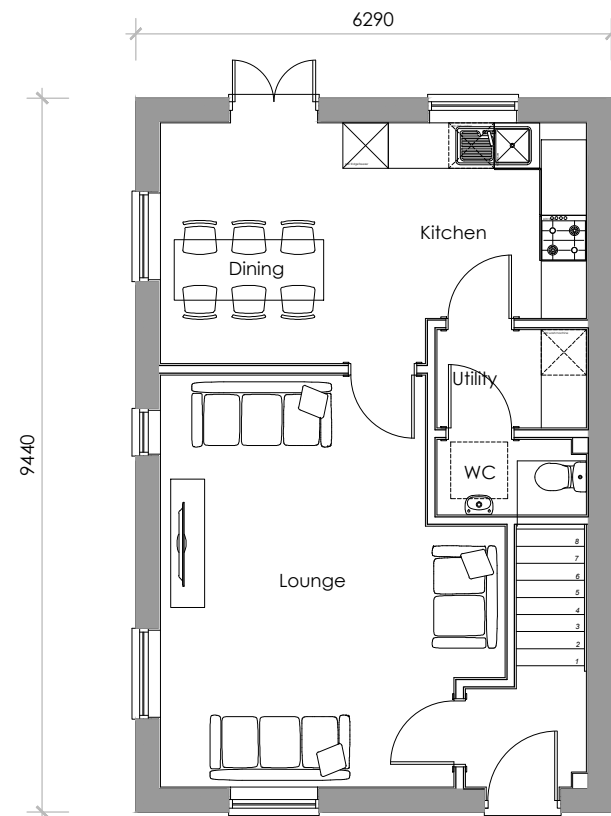

Ground Floor Plan

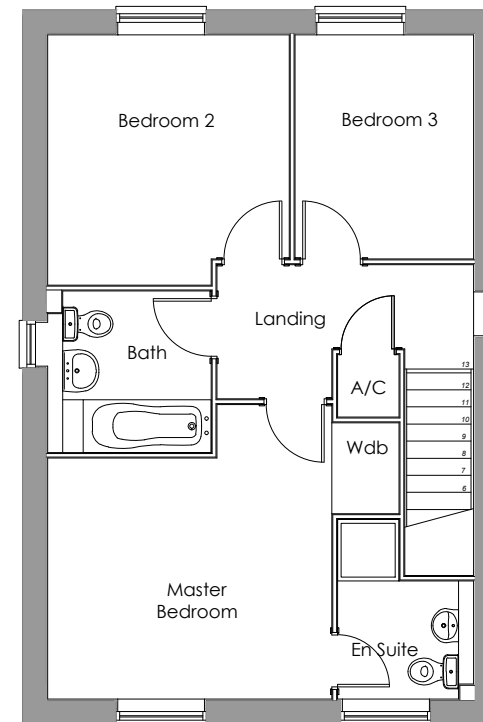

First Floor Plan

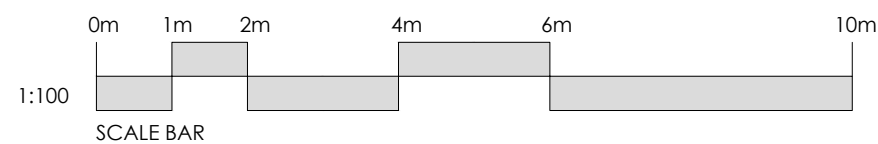

Rev.	Date	Description
A	13.10.16	Ground floor layout revised, Wc relocated. Utility added. Side light to front door removed.

PROJECT:	ASHWOOD HOMES MASTER 2016
HOUSE TYPE:	NENE (1065sq ft)
DRAWING:	DESIGN SHEET
SCALE:	1:100@A3
DATE:	03.10.2016
DRAWING No:	NEN-001