




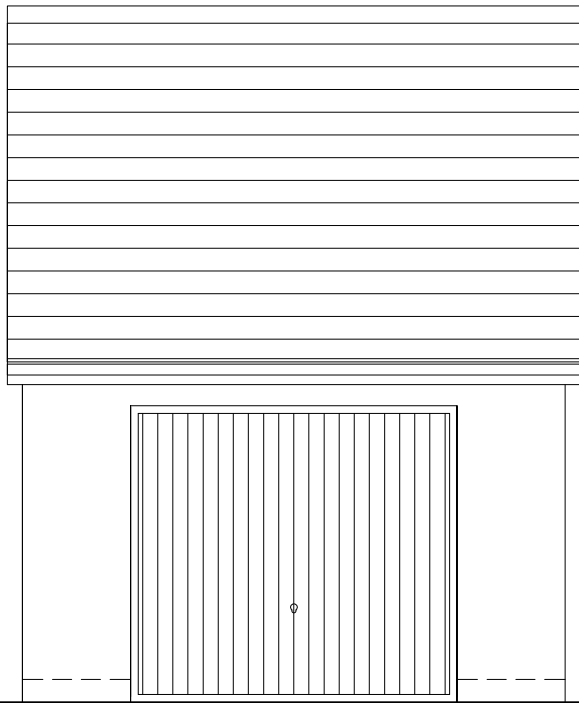


FRONT ELEVATION

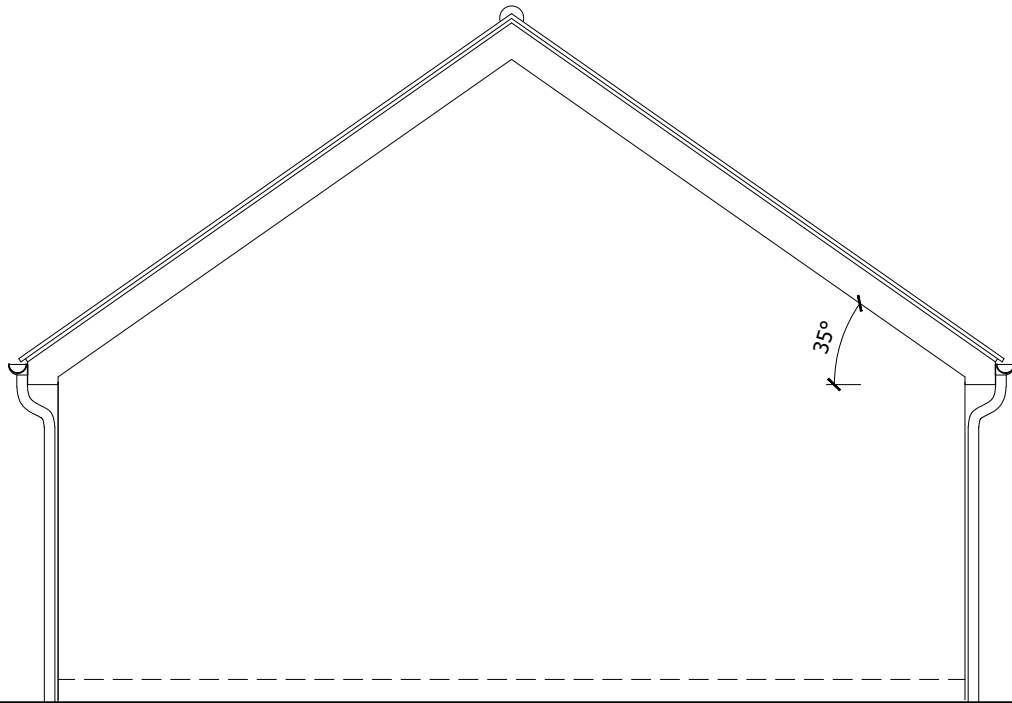

SIDE ELEVATION

 

REAR ELEVATION

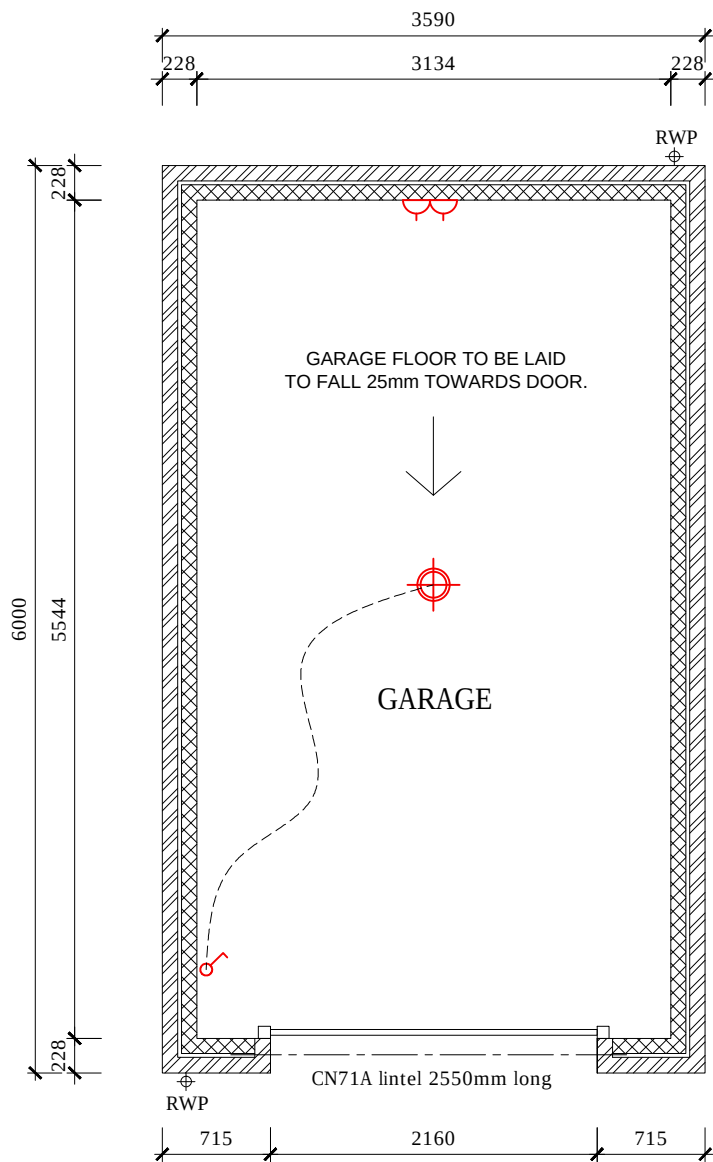

GARAGE PLAN

RWP positions dependant on roof span. See Elevations

Rev.	Date	Description

Manor Farm, Fen Road, Holbeach, Lincs, PE12 8QA7
T: 01406 490590

PROJECT:	Proposed Residential Development at Town Dam Lane, Donington
DRAWING:	Single Garage

SCALE:	1:50@A3	DRAWN:	MIJ
DATE:	FEB.2017	REVISION:	-

DRAWING No:	SG-01
-------------	-------