





Front Elevation

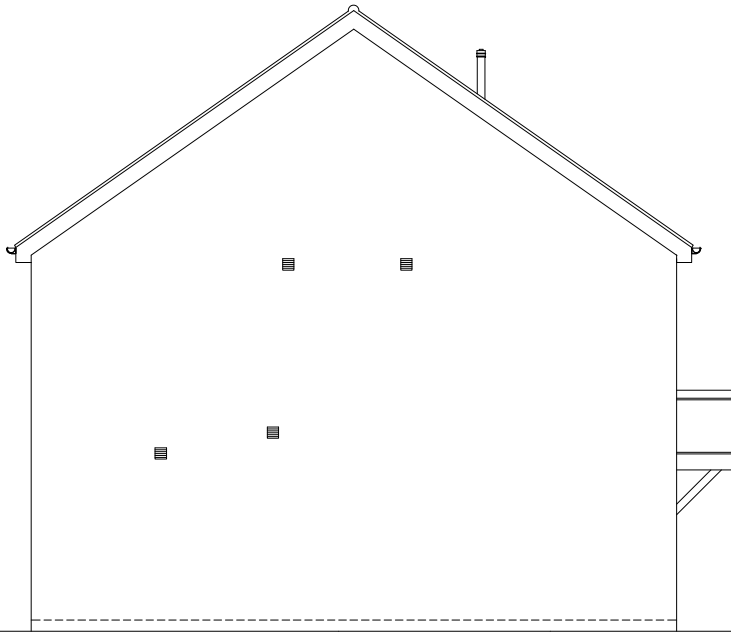


Side Elevation



Rear Elevation

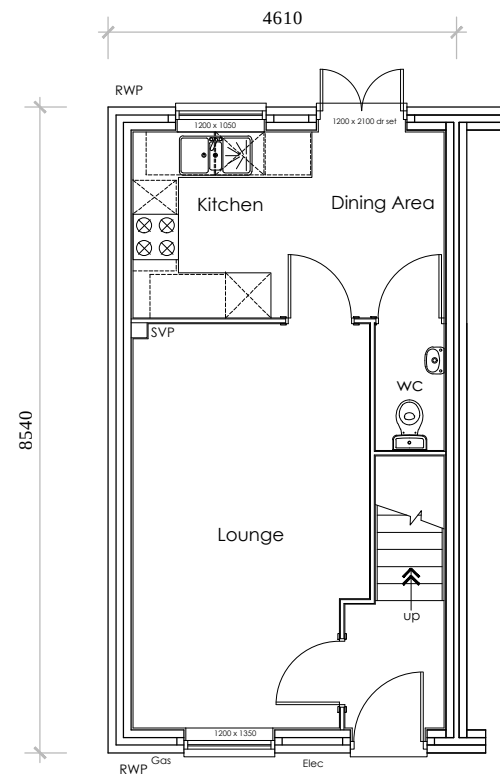

Ground Floor Plan

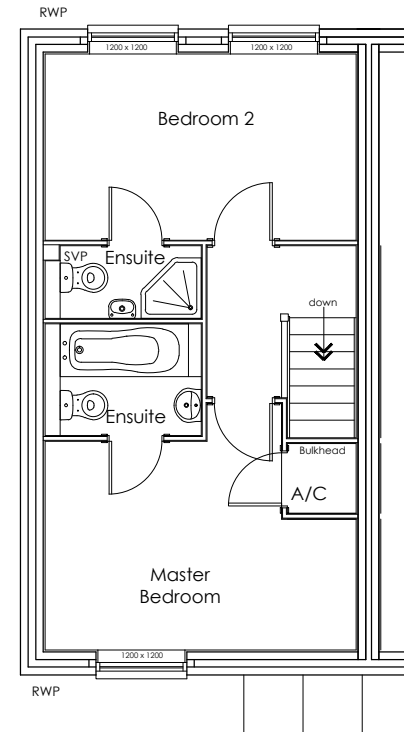

First Floor Plan

FLOOR AREAS 66.1m² 711ft²
NET

Rev.	Date	Description

Manor Farm, Fen Road, Holbeach, Lincs, PE12 8QA7
T: 01406 490590

PROJECT:	ASHWOOD HOMES MASTER 2016	
HOUSE TYPE:	WELLAND (711sq ft)	
DRAWING:	DESIGN SHEET	
SCALE:	1:100@A3	DRAWN: MII
DATE:	26.09.2016	REVISION: -
DRAWING No:	WEL-001	

