


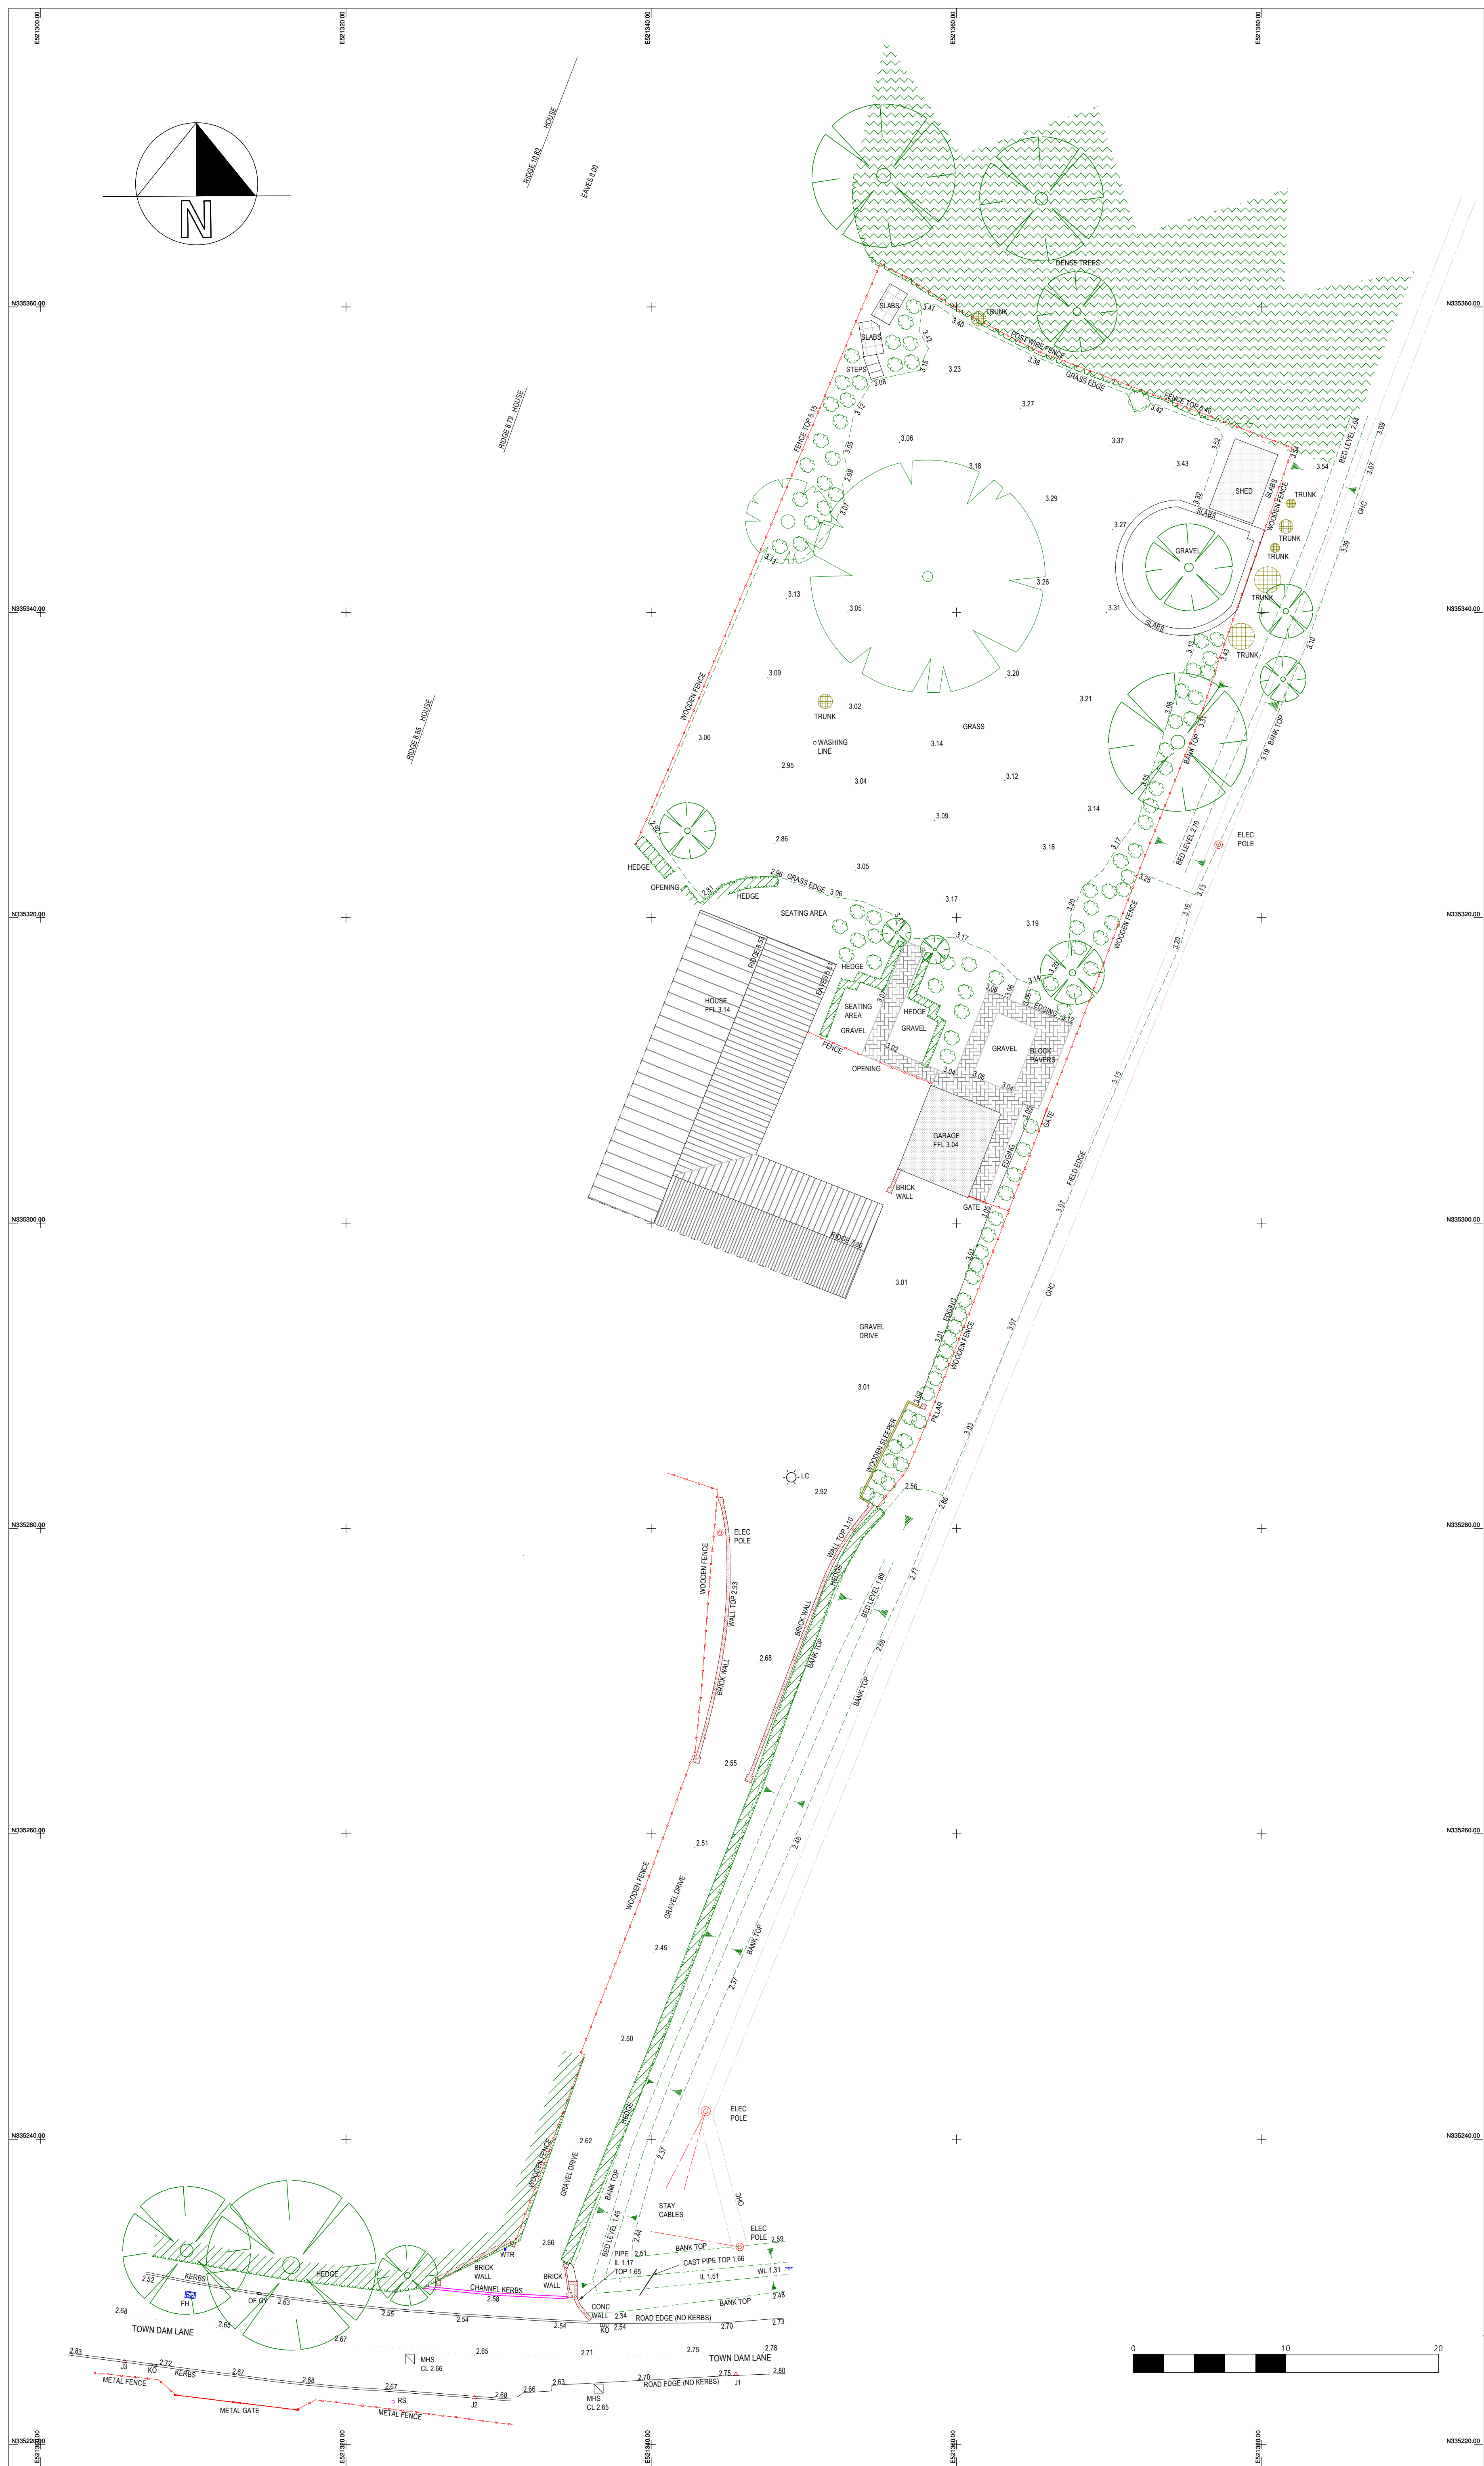

| ABBREVIATIONS & SYMBOLS |                     | NOTES:                     |
|-------------------------|---------------------|----------------------------|
| AV                      | AIR VALVE           | ONC OVERHEAD CABLE         |
| BH                      | BOTH HOLES          | PCB POST BOX               |
| BL                      | BOLLARD             | PNN PIPE INVERT LEVEL      |
| CB                      | CABLE GRAB          | PM PUMP                    |
| CCV                     | SECTOR SECURITY CAM | PO POST                    |
| CH                      | CHANNEL             | PPR POST & RAIL FENCE      |
| COL                     | COLOR               | PR PIPE & WIRE FENCE       |
| DC                      | DC CABLE T.V.I.D    | RD EDGE OF ROAD/NO BARRIER |
| DR                      | DRUM                | RL RIDGE LEVEL             |
| DRN                     | DRAIN               | RP RAIL POINT              |
| EP                      | ELECTRIC POLE       | RS ROAD SIGN               |
| EH                      | EMITTING ROD        | SLS SOLUTION LEVEL         |
| FL                      | FLOWER              | SCD SCREW DRIVER           |
| FH                      | FIRE HYDRANT        | SV VALVE                   |
| FL                      | FLOOR BOARD LEVEL   | SW SWITCH                  |
| FP                      | FLAG                | TAC TACTILE PAVERING       |
| FW                      | FLOW                | TR TAPPING                 |
| GV                      | GV GAS VALVE        | TL TRAFFIC LIGHTS          |
| HW                      | HEAVY DUTY          | TRM TRADING LEVEL          |
| IC                      | INSPECTION COVER    | TOW TOW OF WALL LEVEL      |
| KB                      | KEB KEY BOTTOM      | TRK TRACK                  |
| KE                      | KEB KEY TOP         | UTL UTILITY POINT          |
| KE                      | KEB KEY TOP         | VP PIPE VENT               |
| LP                      | LAMP POST           | WM WATER METER             |
| L                       | LIGHT               | WM WATER LEVEL             |
| MH                      | MANHOLE             | WM WATER LEVEL             |
| MP                      | MANHOLE POST        | WM WATER LEVEL             |

| Point | Easting    | Northing   | Elevation |
|-------|------------|------------|-----------|
| J1    | 521345.551 | 335224.602 | 2.739     |
| J2    | 521328.428 | 335223.082 | 2.759     |
| J3    | 521305.489 | 335225.445 | 2.870     |

|             |                |          |    |
|-------------|----------------|----------|----|
| SURVEY DATE | 10 / 03 / 2023 | INITIALS | JT |
|-------------|----------------|----------|----|

Client:

CHRIS LILLEY ARCHITECTURAL SERVICES

Drawing Title:

TOPOGRAPHICAL SURVEY