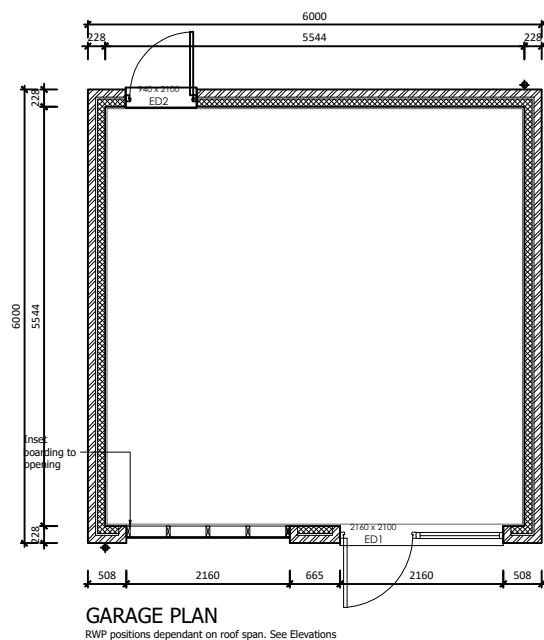
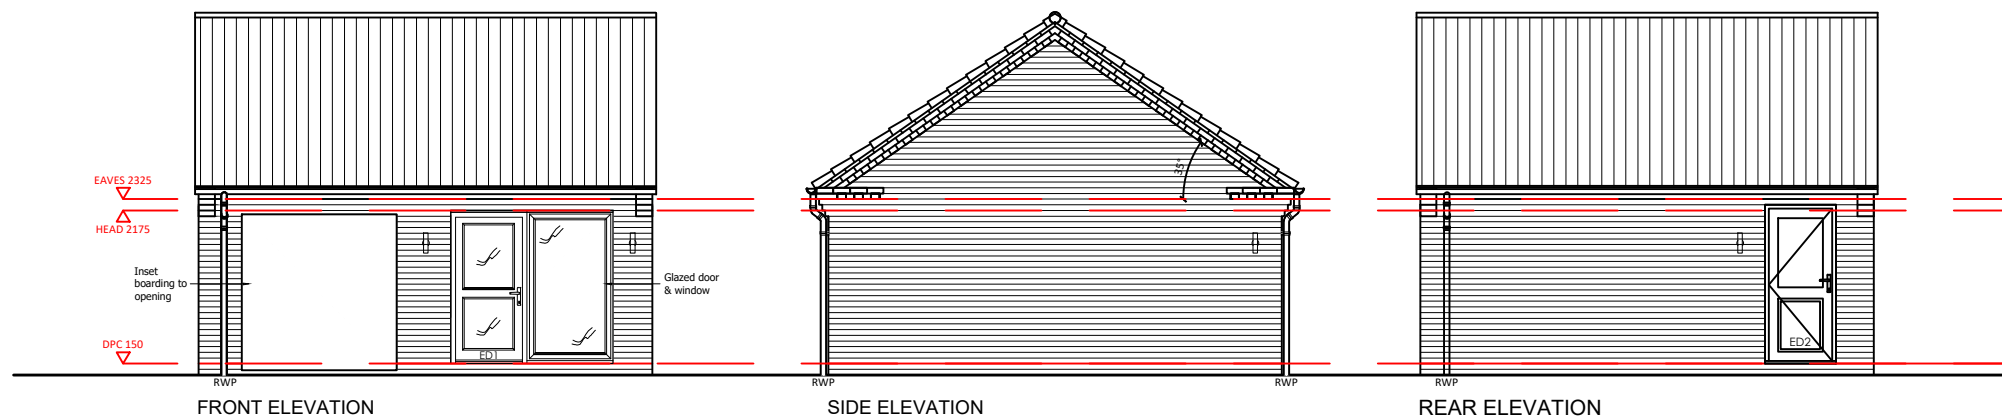


 1 Goodison Road, Lincs Gateway Business Park, Spalding, Lincs, PE12 6FY T: 01406 490590	HOUSE TYPE: Double Garage Side Pitched - Plot 136
	DRAWING TITLE: DESIGN SHEET
	DRAWING NUMBER: DG - DS - 001