


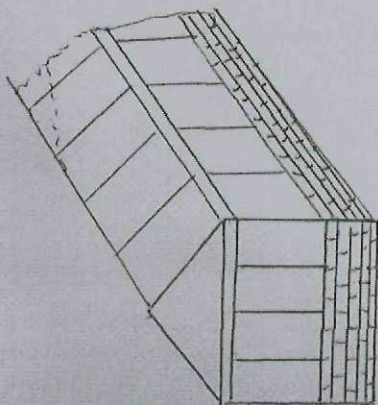

GABLE END CONSERVATORY

5 MTS LONG

3.5 MTS WIDE

3.5 MTS HIGH APPROX

Rightmove.co.uk

Page 5 of 7

Floorplan

Ground Floor

