
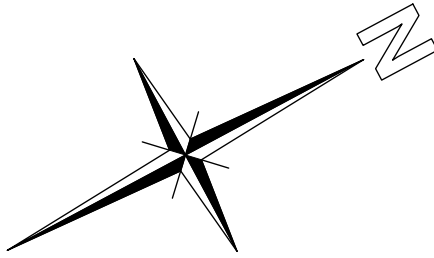


Note: Do not scale. Only use figured dimensions.
All discrepancies to be notified to this office.

Rev	Description	Dr	Date
01	Amended in line with survey information	CS	03.03.2025

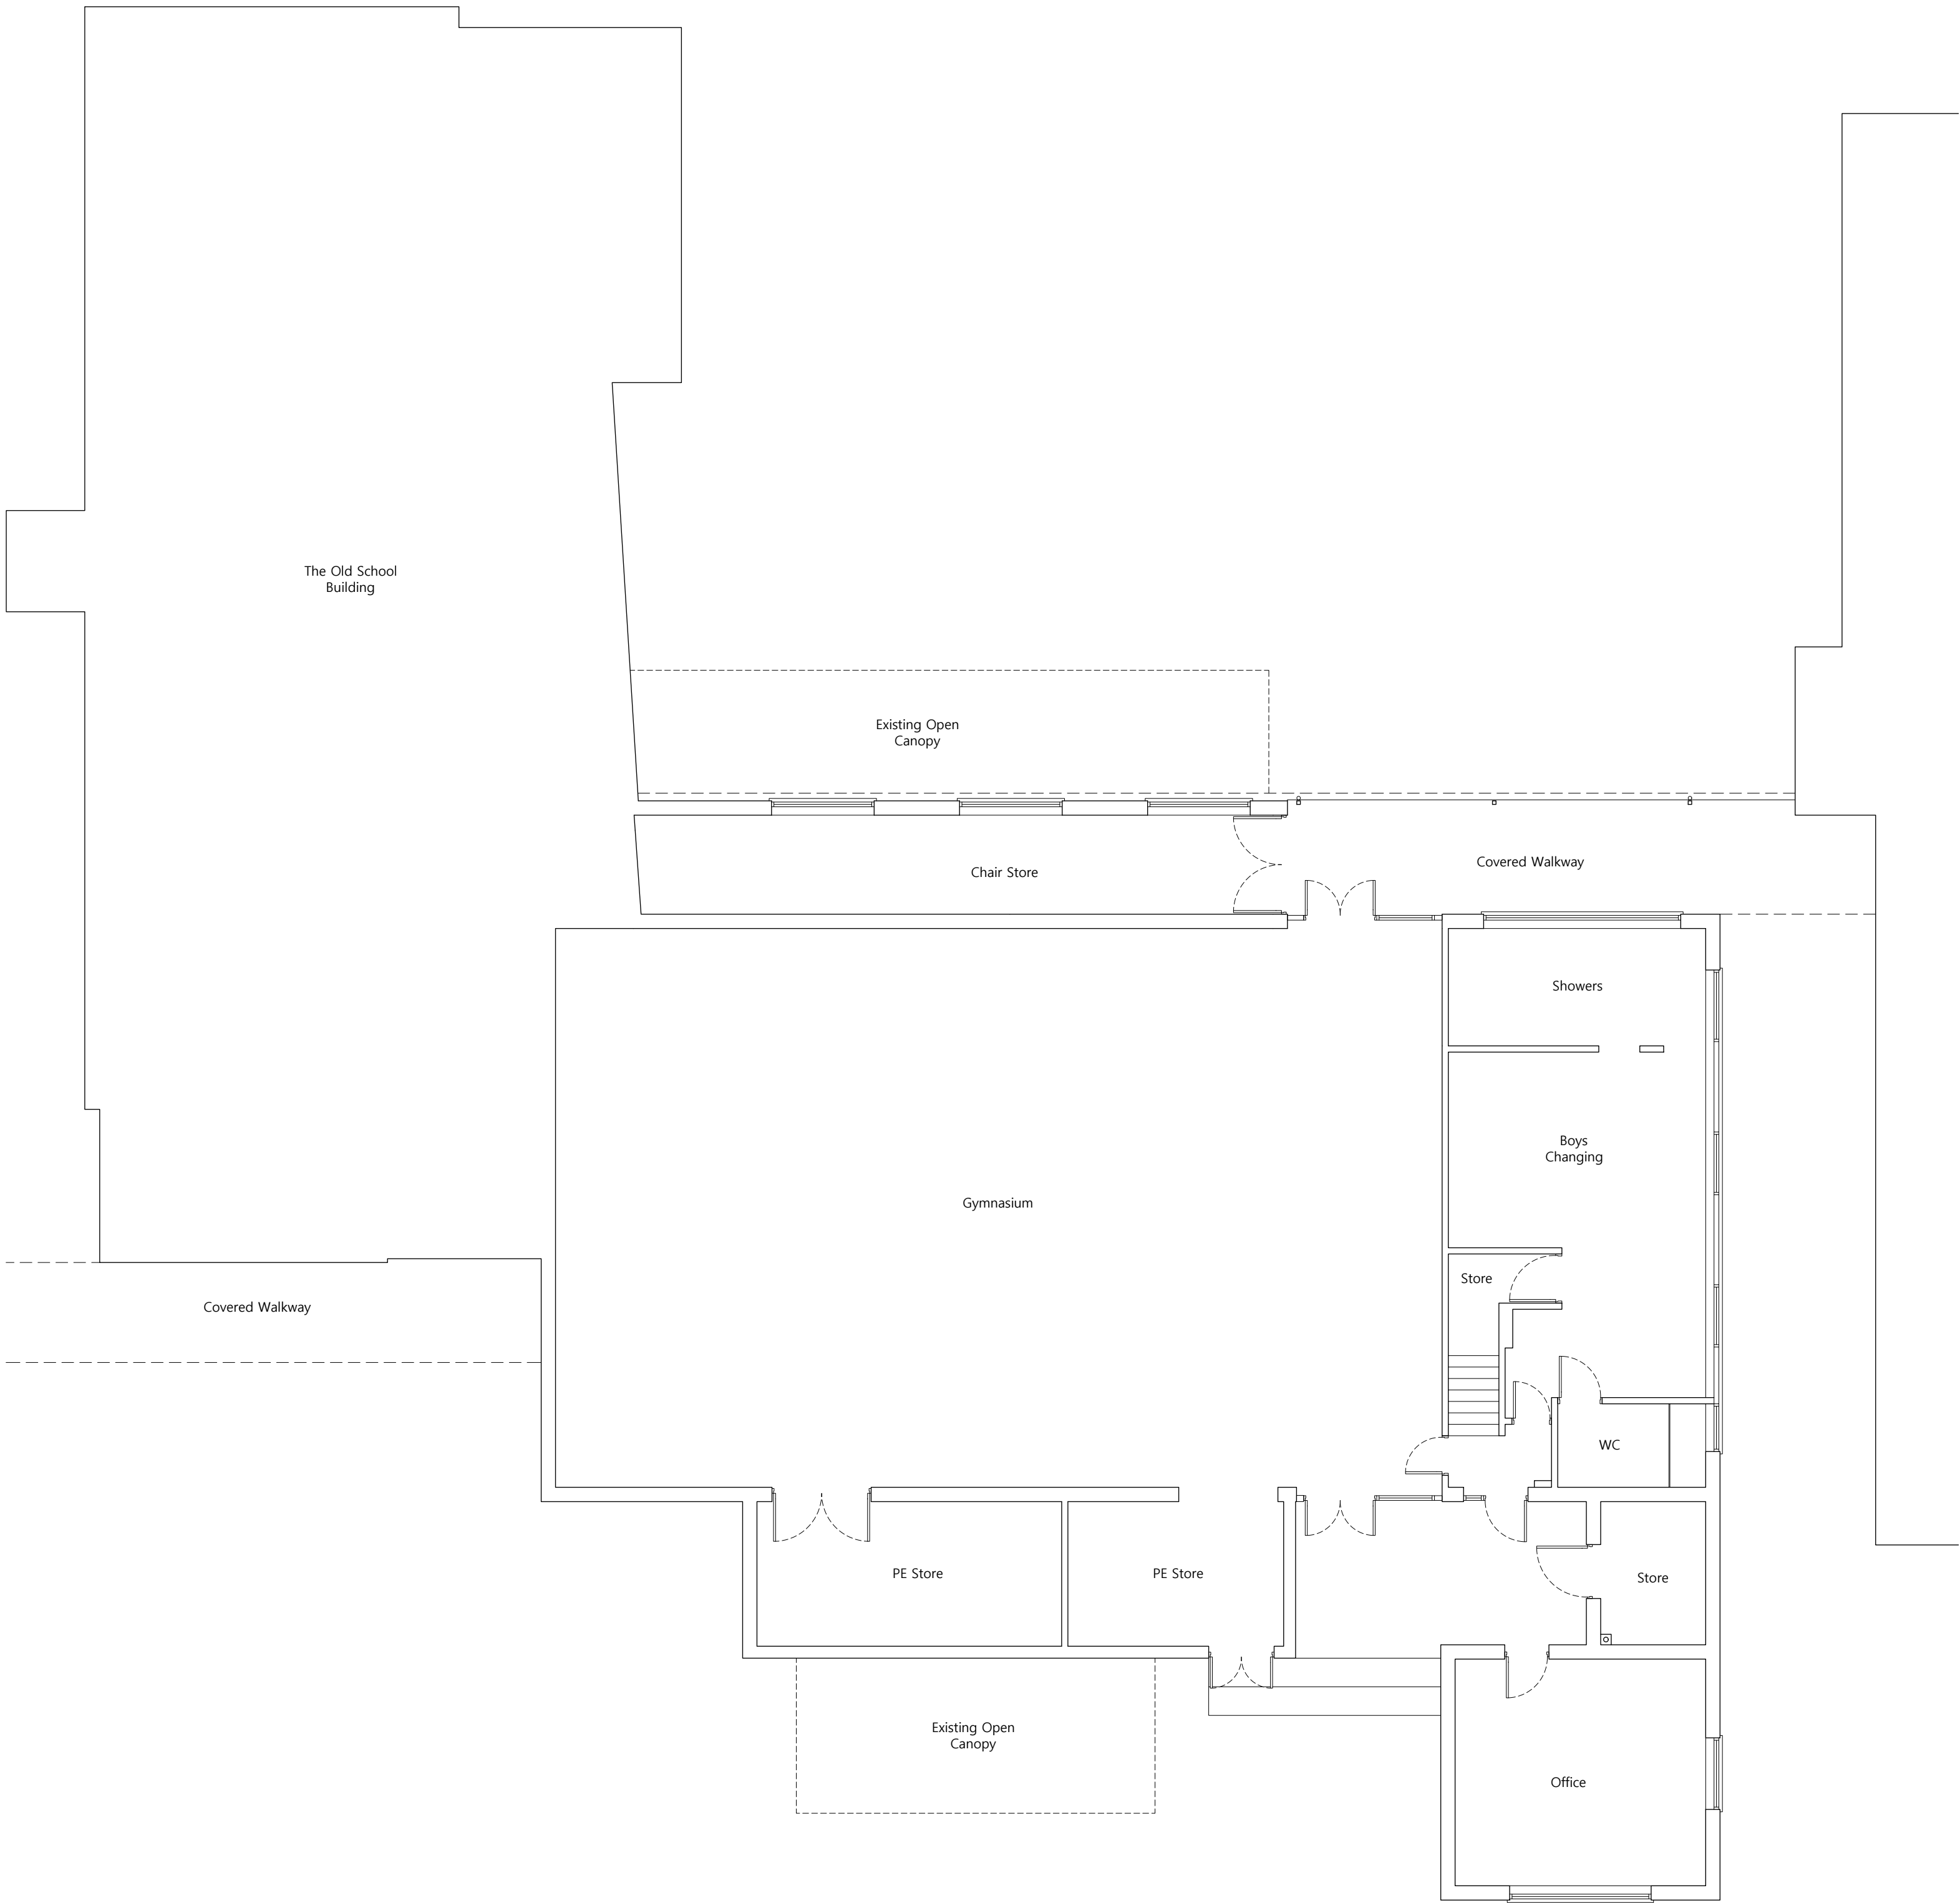

NOTE:
EXISTING SURVEY INFORMATION TAKEN FROM COWLEY ACADEMY SURVEY DRAWING.

STATUS		EXISTING	
EVANS McDOWALL ARCHITECTS			
E21 Sparkhouse Studios, Rope Walk, Lincoln, LN6 7DQ Tel: 01522 837280 Email: mail@emcdarchitects.com			
			Copyright Reserved
CLIENT		 COWLEY ACADEMY	
PROJECT			
Fitness Suite			
TITLE			
Existing Plan			
DRAWN BY CS		CHECKED BY EMA	DATE Feb 2025
SCALE 1:100 @ A1		PROJECT NUMBER 2505	
DRAWING NUMBER EX100			REV 01

01
EX100
EXISTING PLAN
1:100