


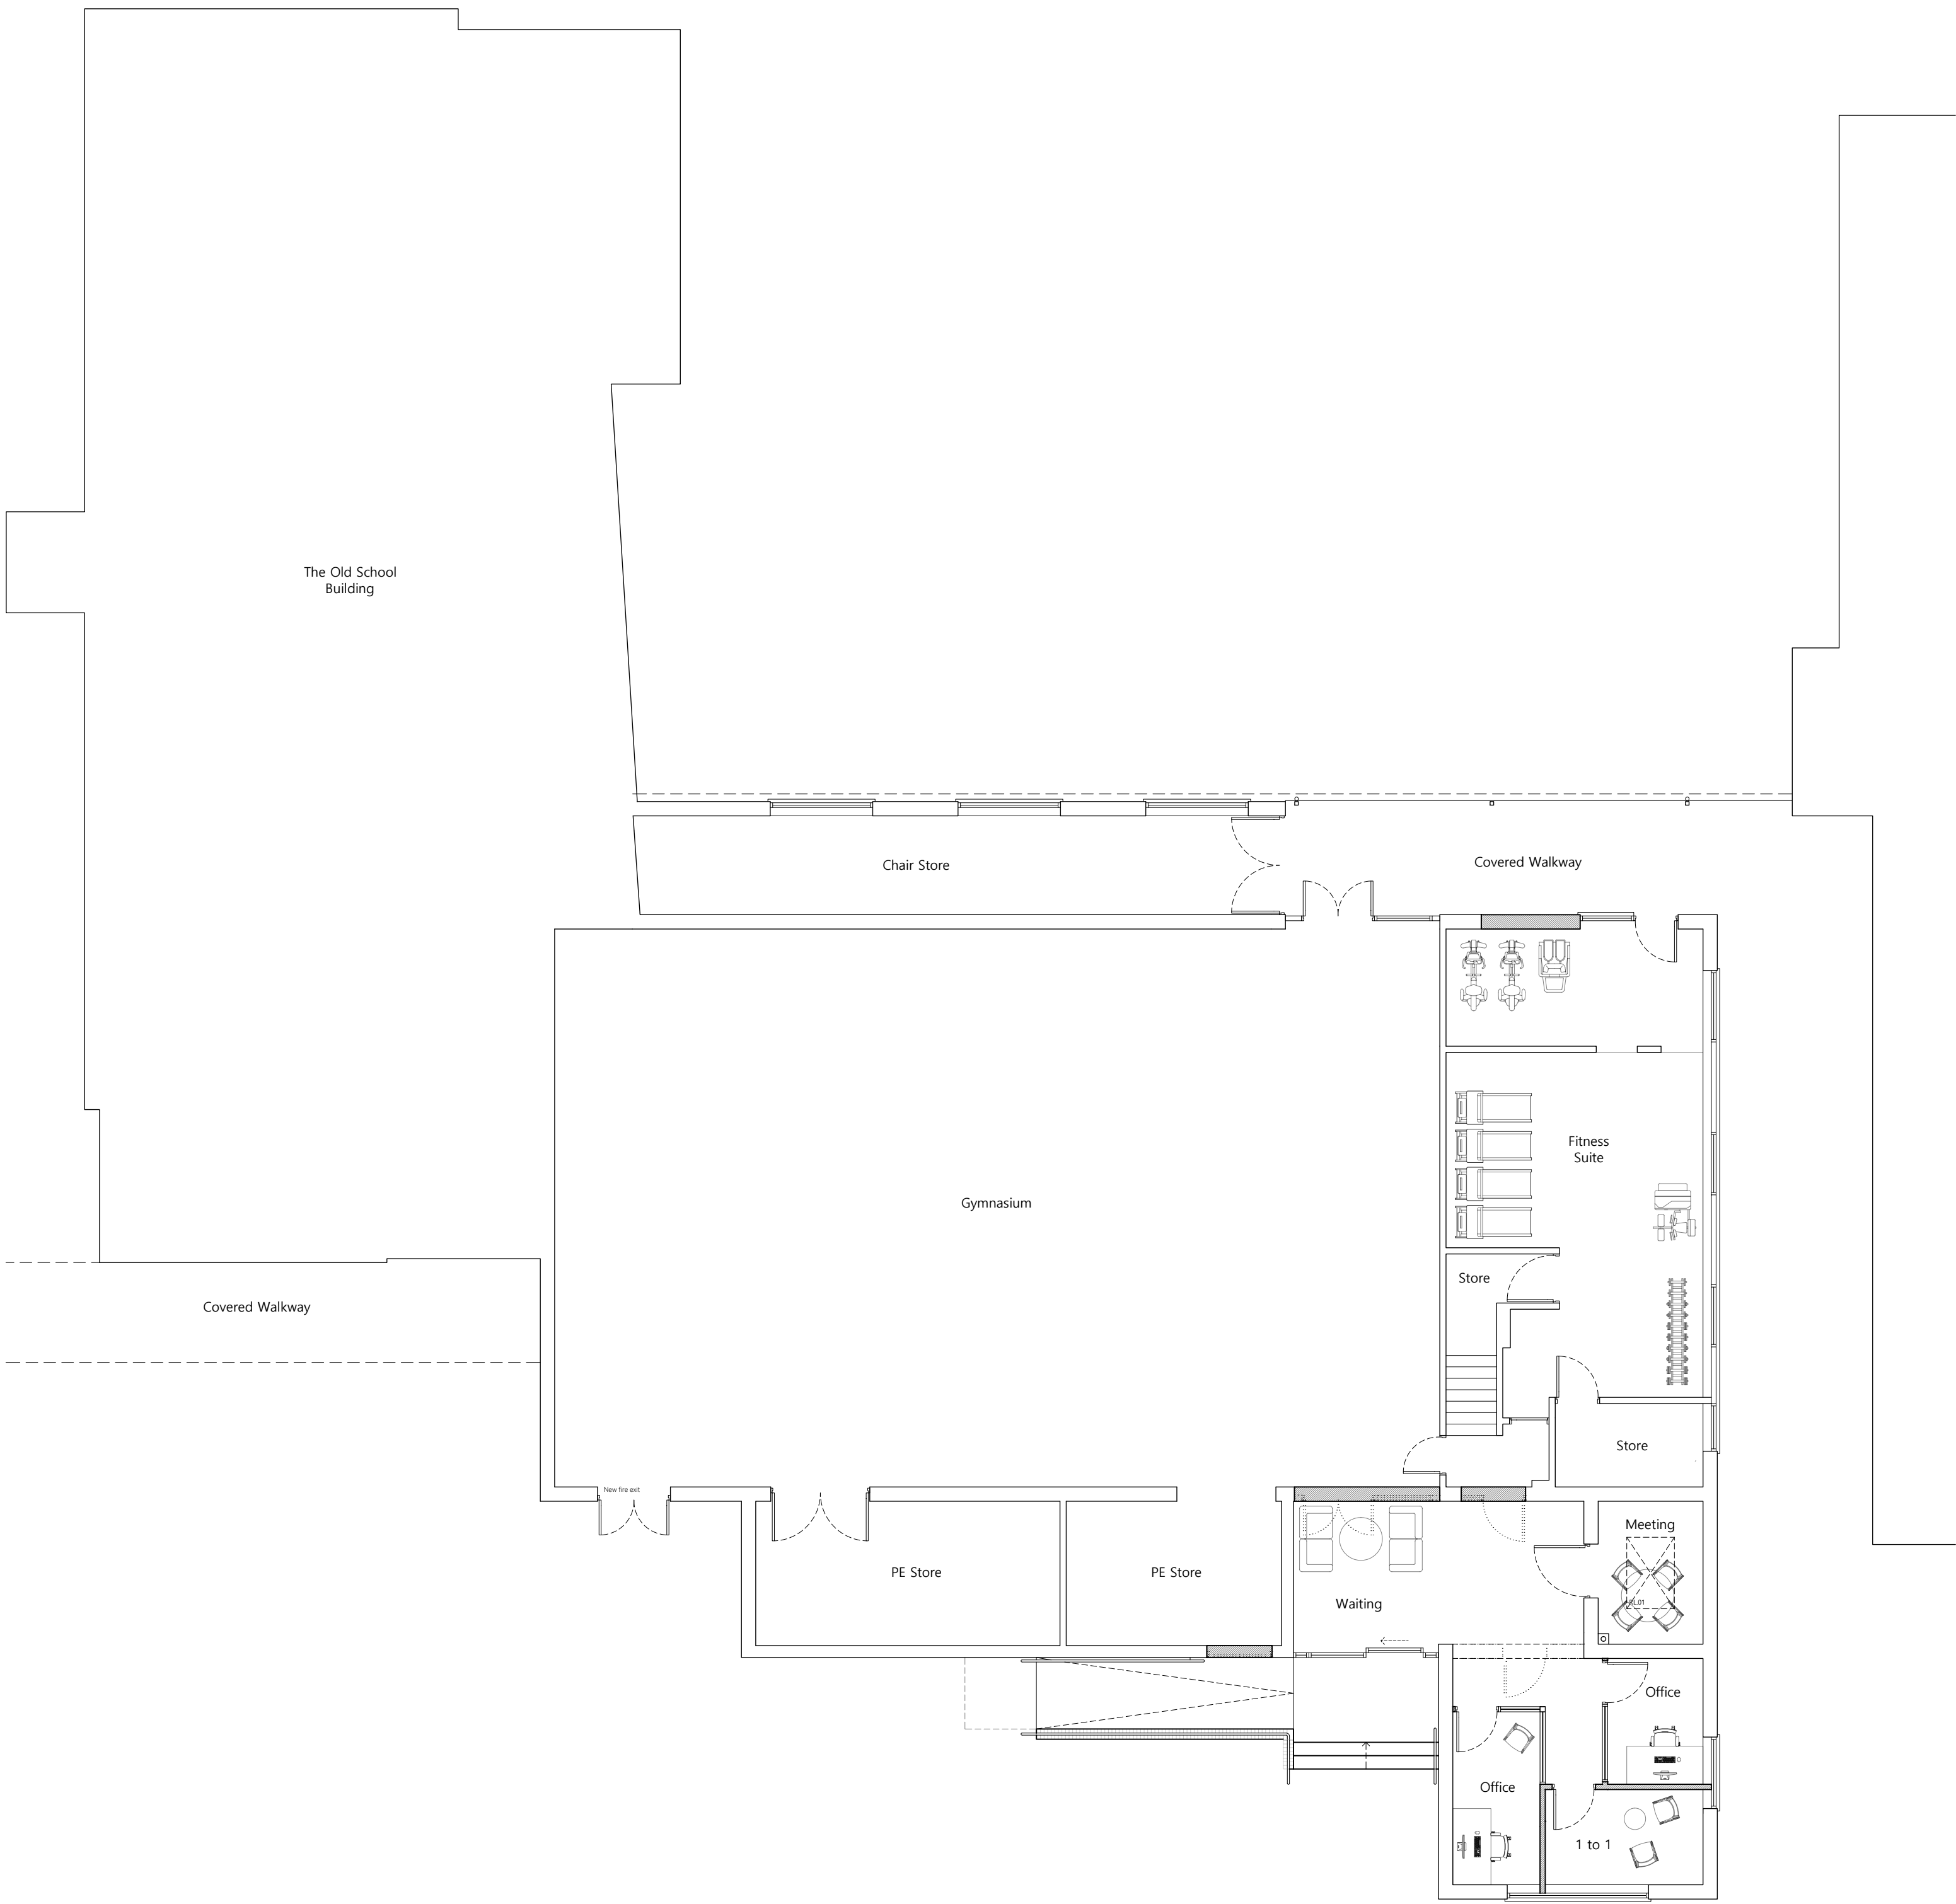


01
PP100

PROPOSED PLAN

1:100

Note: Do not scale. Only use figured dimensions.
All discrepancies to be notified to this office.

Rev	Description	Dr	Date
01	Amended in line with client comments.	CS	12.03.2025
02	Amended in line with client comments.	CS	13.03.2025

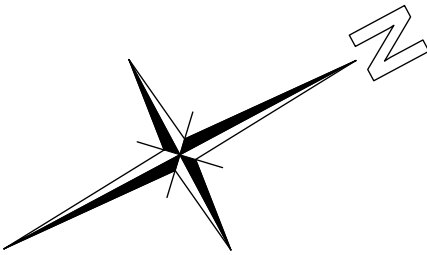

Key:

- Existing walls/feature to be demolished
- Denotes proposed new structure / features
- Denotes existing retained structure / features

NOTE:
EXISTING SURVEY INFORMATION TAKEN FROM MAPMATIC MEASURED SURVEYS DRAWINGS AND INFORMATION.

STATUS PLANNING		
EVANS McDOWALL ARCHITECTS E21 Sparkhouse Studios, Rope Walk, Lincoln, LN6 7DQ Tel: 01522 837280 Email: mail@emcdarchitects.com Copyright Reserved		
CLIENT  COWLEY ACADEMY		
PROJECT Fitness Suite		
TITLE Proposed Plan		
DRAWN BY CS	CHECKED BY EMA	DATE Feb 2025
SCALE 1:100 @ A1	PROJECT NUMBER 2505	
DRAWING NUMBER PP100		REV 02