



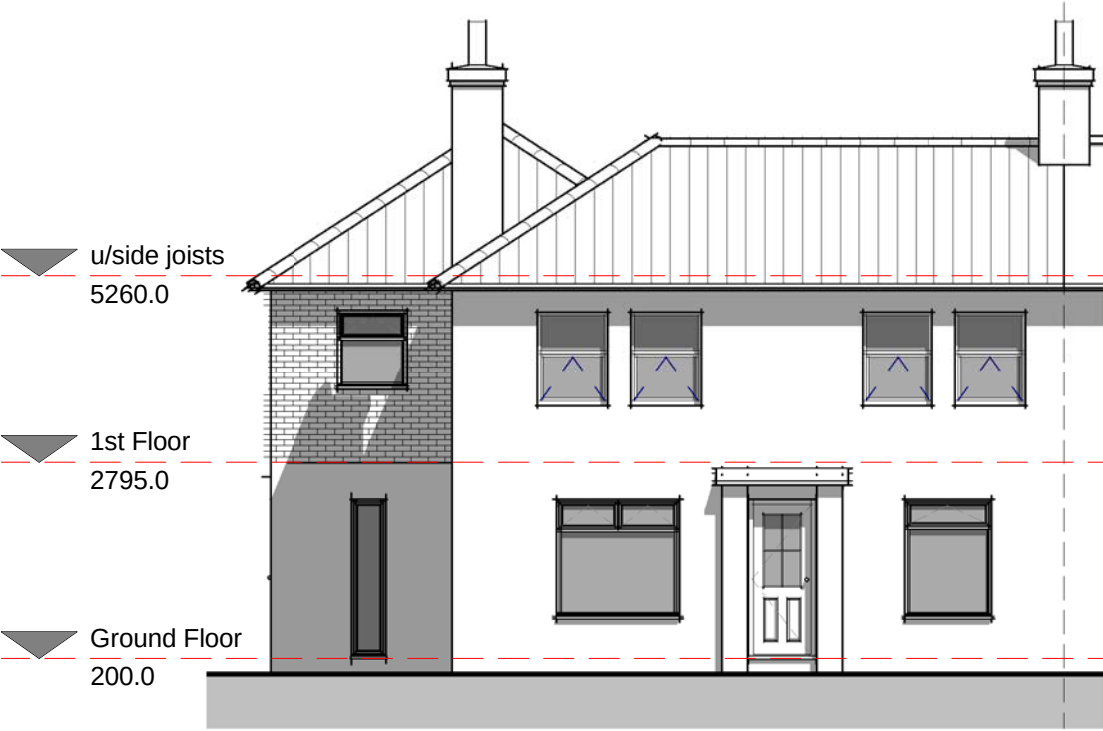

01 - Front Elevation
1 : 100

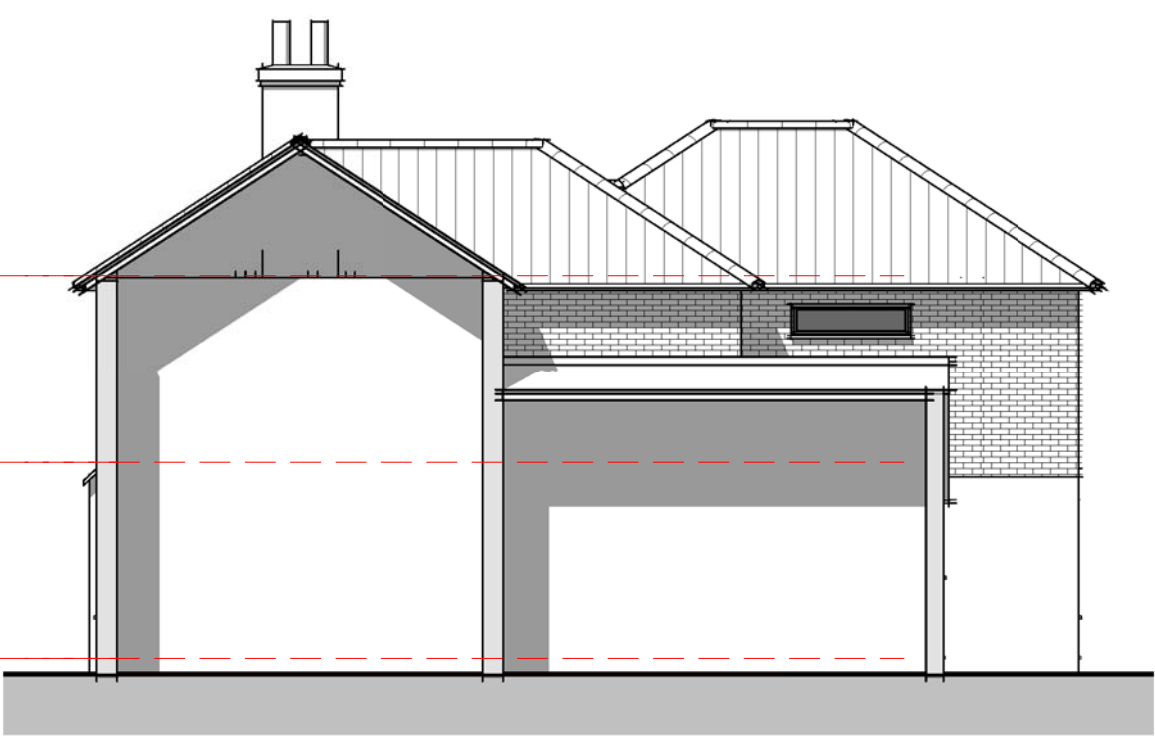

02 - Right Flank
1 : 100



03 - Rear Elevation
1 : 100



04 - Left Flank
1 : 100