



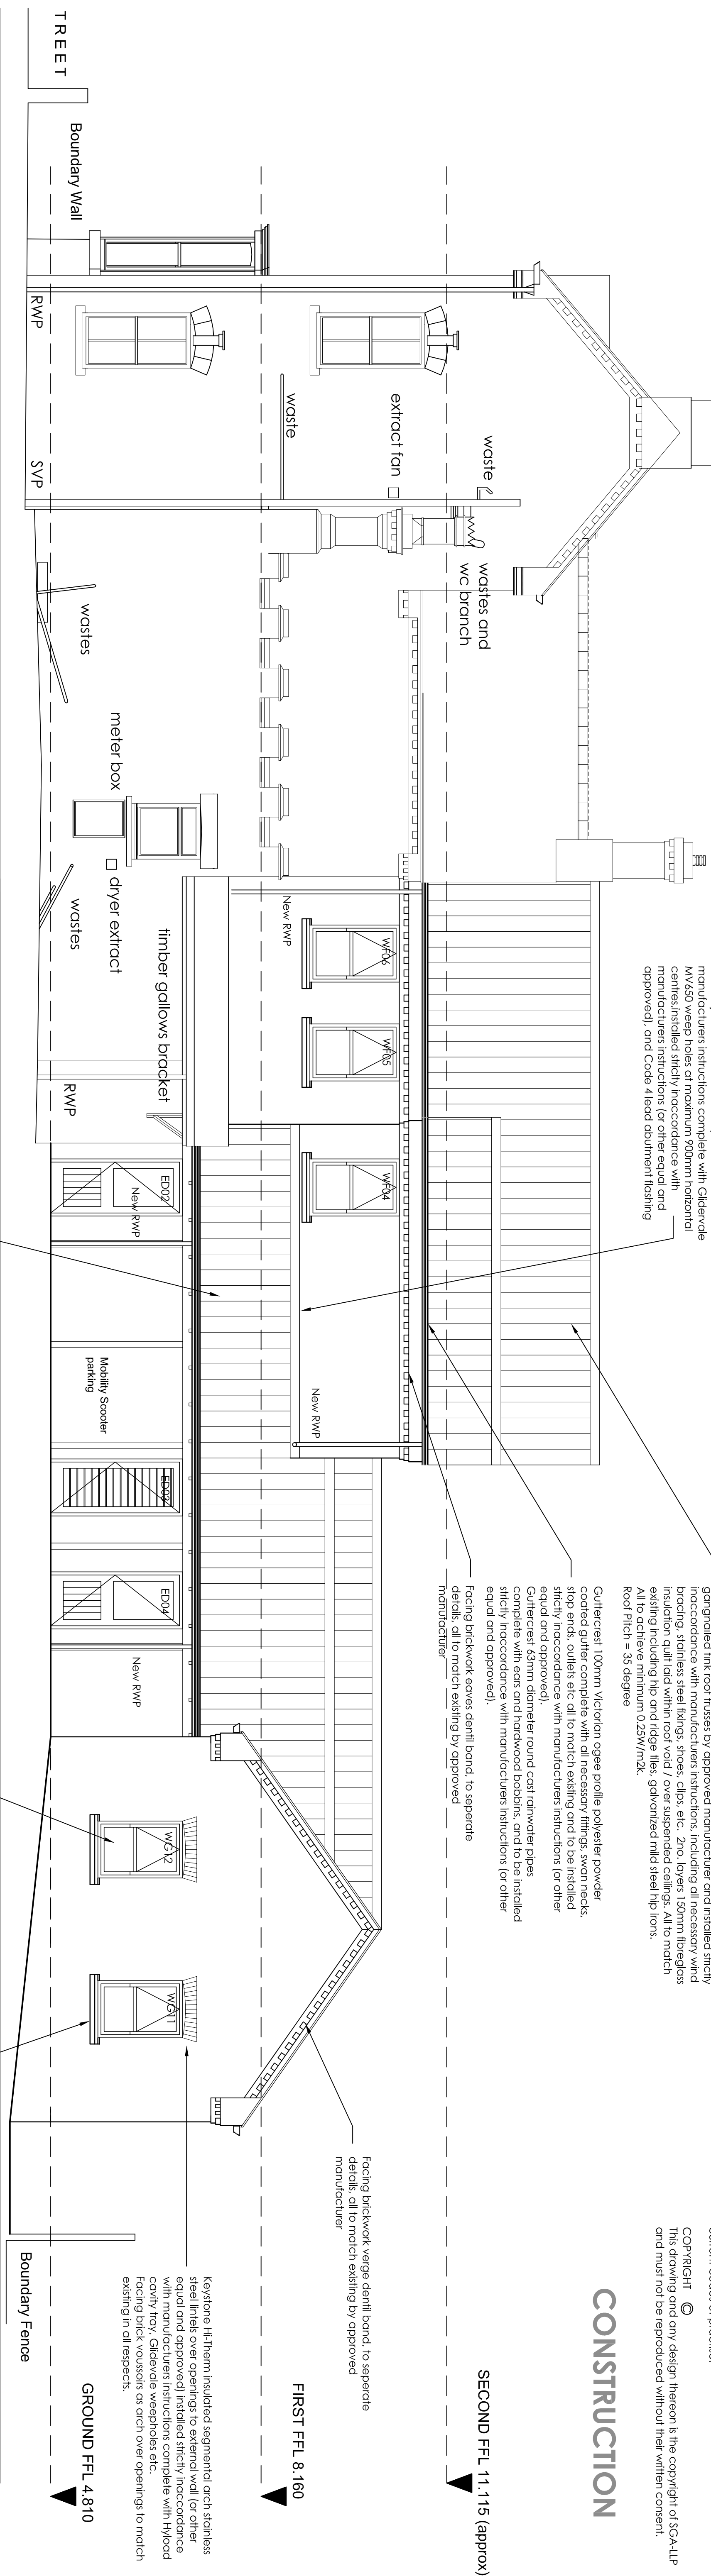

# CONSTRUCTION

Contractors must verify all dimensions on site before commencing any work or making any shop drawings; no dimensions are to be scaled from the drawing. All materials specified on this drawings are to be used strictly in accordance with the manufacturers recommendations and current codes of practise.

**COPYRIGHT ©**  
This drawing and any design thereon is the copyright of SGA-LLP and must not be reproduced without their written consent.

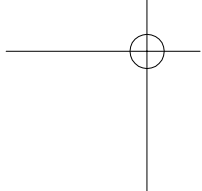

The Business Centre • Rio Drive  
Collingham • Newark  
Nottinghamshire • NG23 7NB  
T: 01636 894913 F: 01636 894909  
E: studio@sgc-llp.co.uk W: www.sgc-llp.co.uk

E: [studio@sga-llp.co.uk](mailto:studio@sga-llp.co.uk) W: [www.sga-llp.co.uk](http://www.sga-llp.co.uk)

T: 01636 894913 F: 01636 894909

Nottinghamshire • NG23 7NB

Collingham • Newark

The Business Centre • Bin Drive

2017 ARCHITECTS • ENGINEERS • DEVELOPMENT CONSULTANT

CLIENT  
Mrs S. Oozagear  
Genesis Residential Care Home

### Proposed Extension

## Side & Rear Elevations

438-A-310  
REV -  
SRN DRN

1:50 @ A

1:50 @ A

1:50 @ A1  
December 2017

1:50 @ A1  
December 2017

1:50 @ A1  
December 2017