


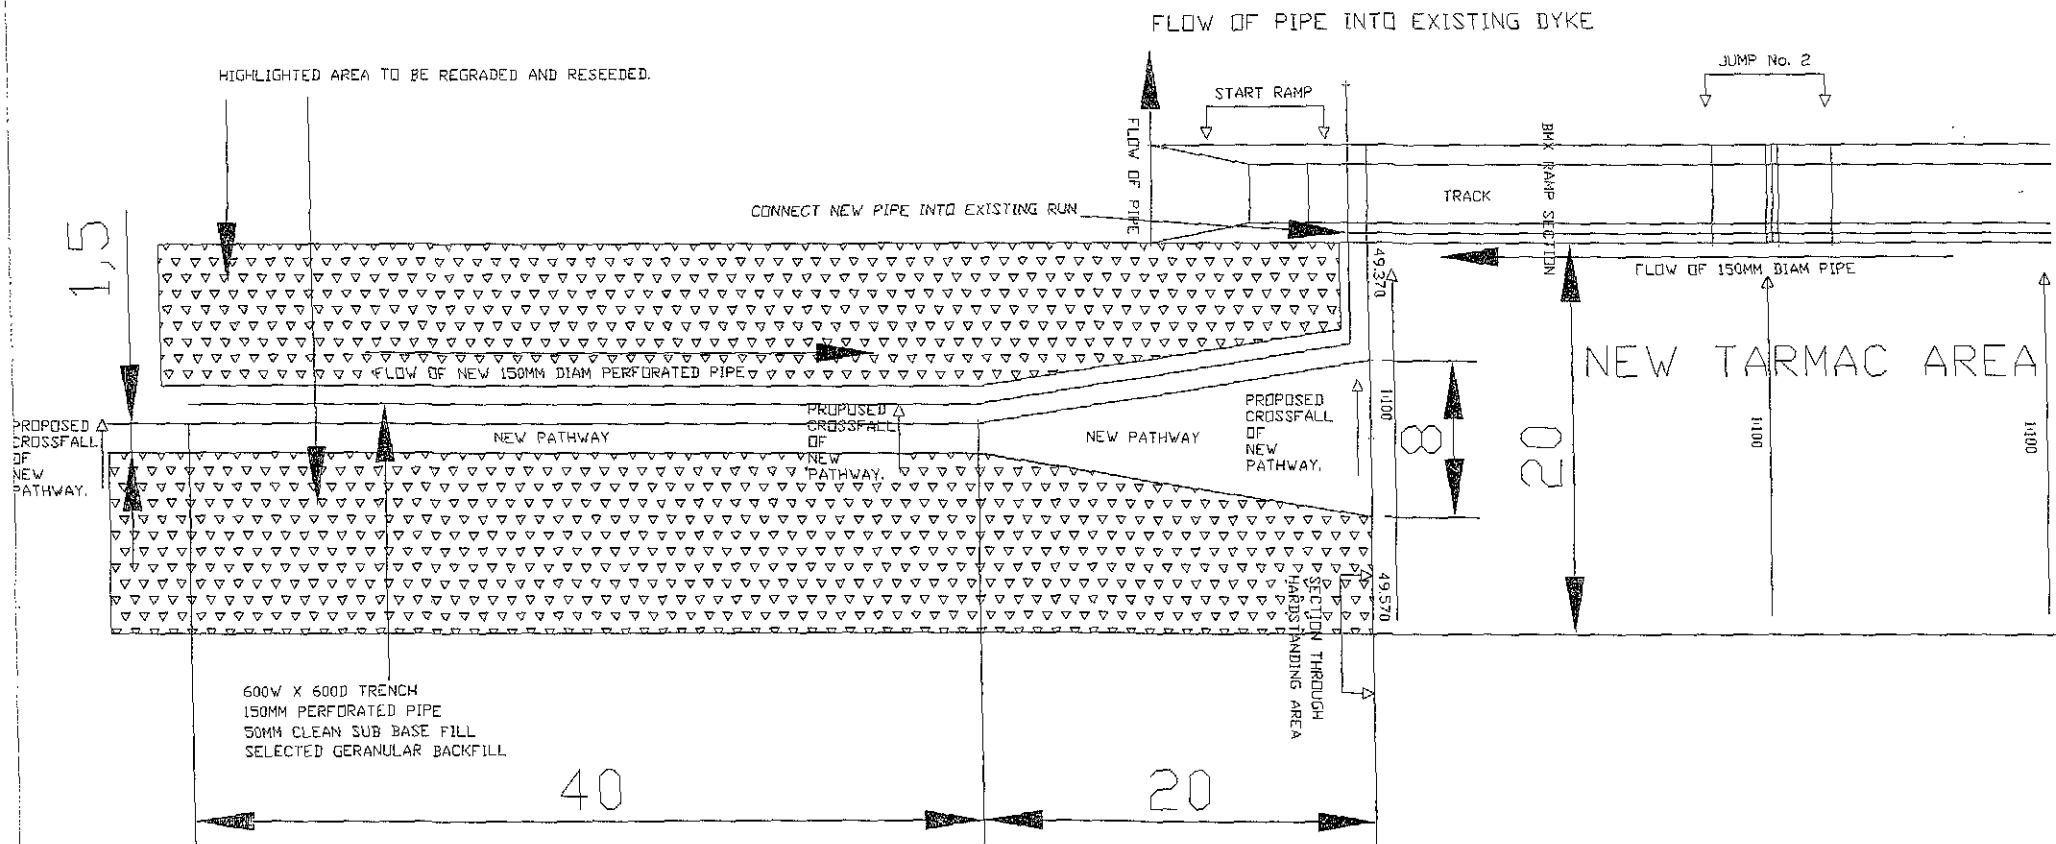

**DETERMINED
PLAN**

SHDC
Planning & Development
01 JUN 2009
REF: 0394/09

38