


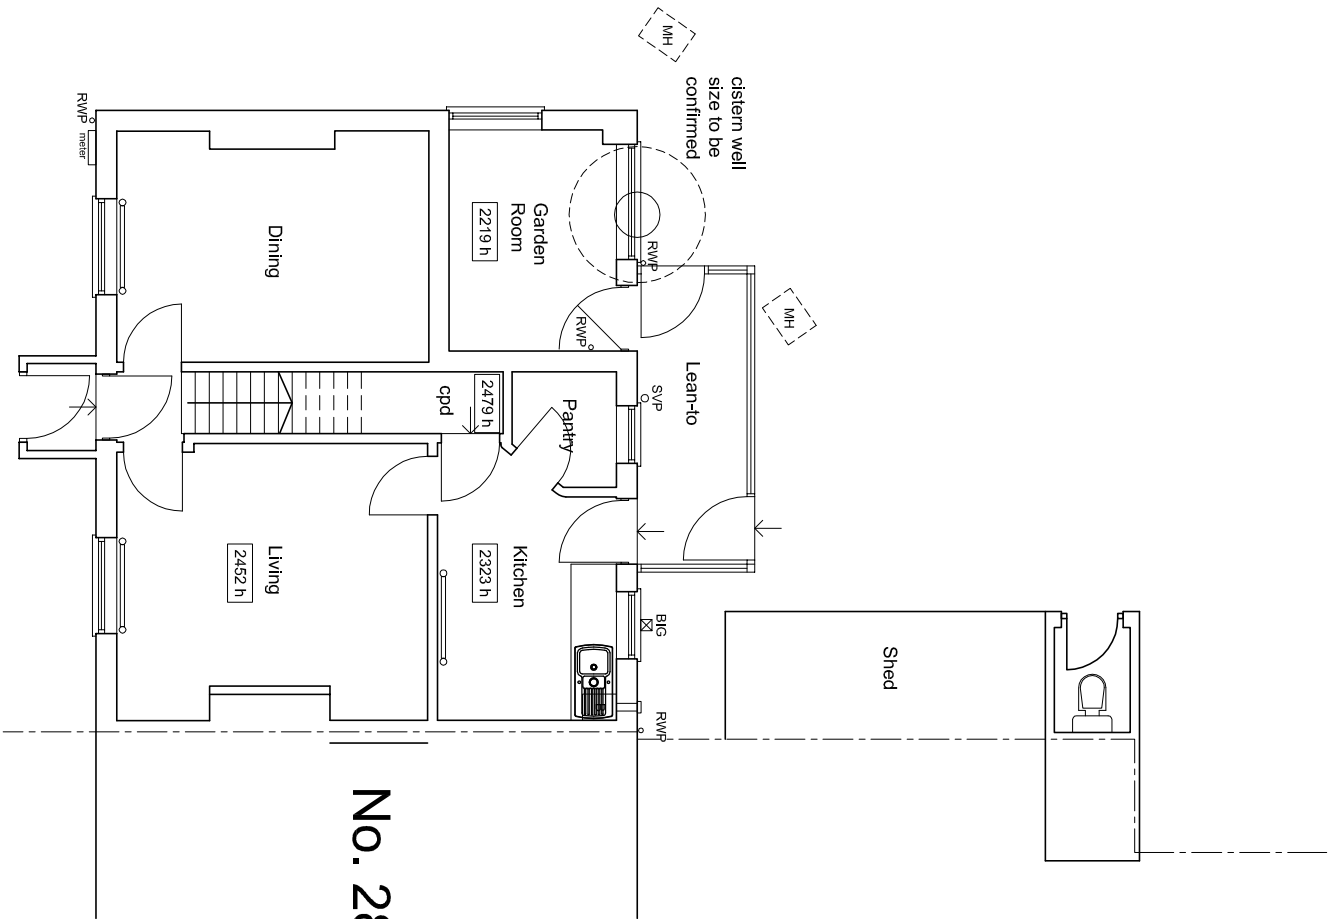


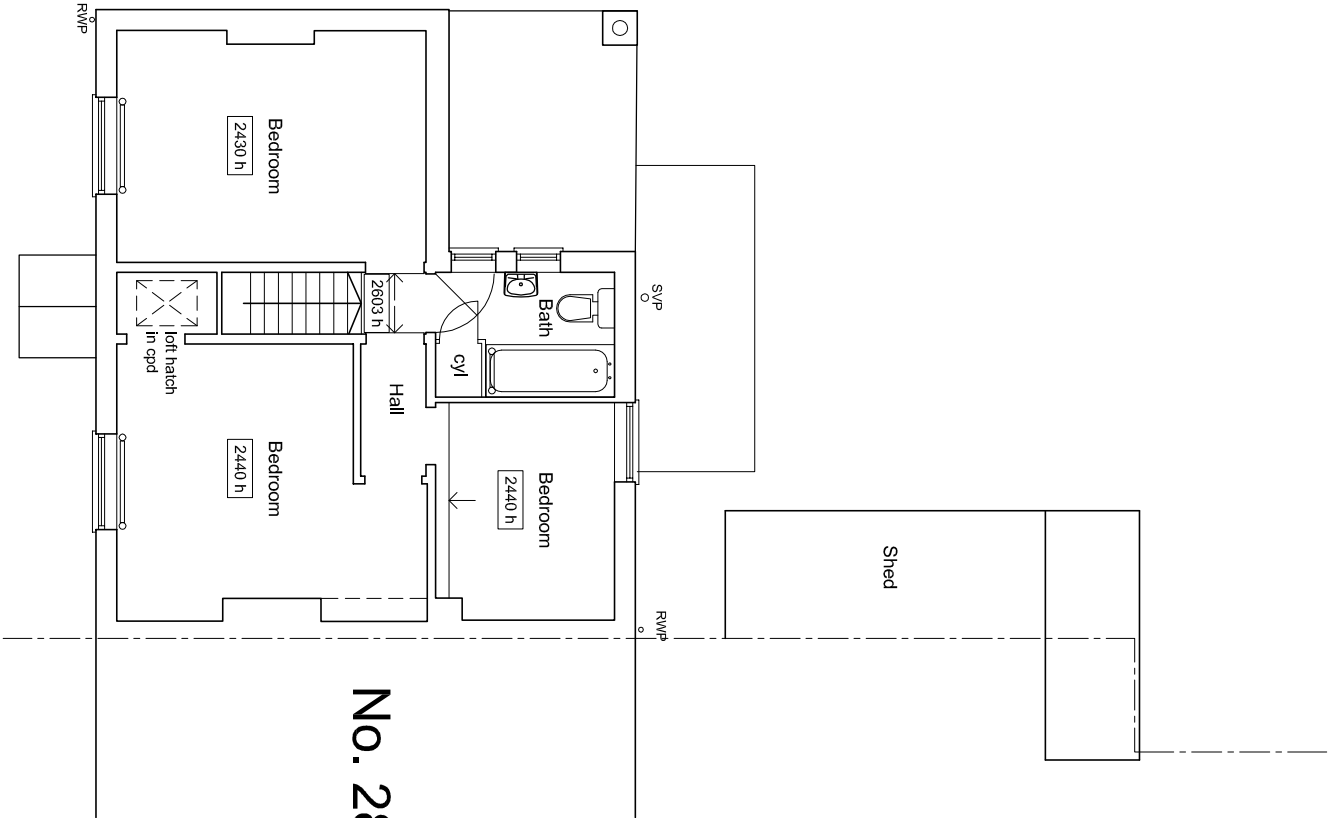

GROUND FLOOR PLAN

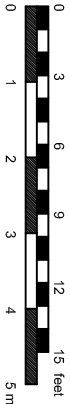

FIRST FLOOR PLAN

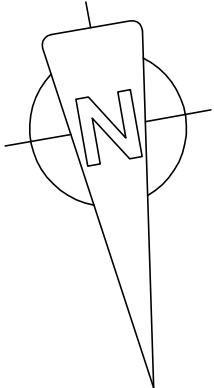

Jenny McIntee Architectural Design www.jennymcintee.co.uk info@jennymcintee.co.uk Tel 07921 003153			
Project:	Proposed Extension & Alterations	Date:	March 2016
Address:	26 Northorpe Road, Donington, Lincs PE11 4XU	Scale:	1:100 on A3
Client:	Mr & Mrs Dear	Job No:	1616
Drawing Title:	Existing Plans	Dwg No:	03