




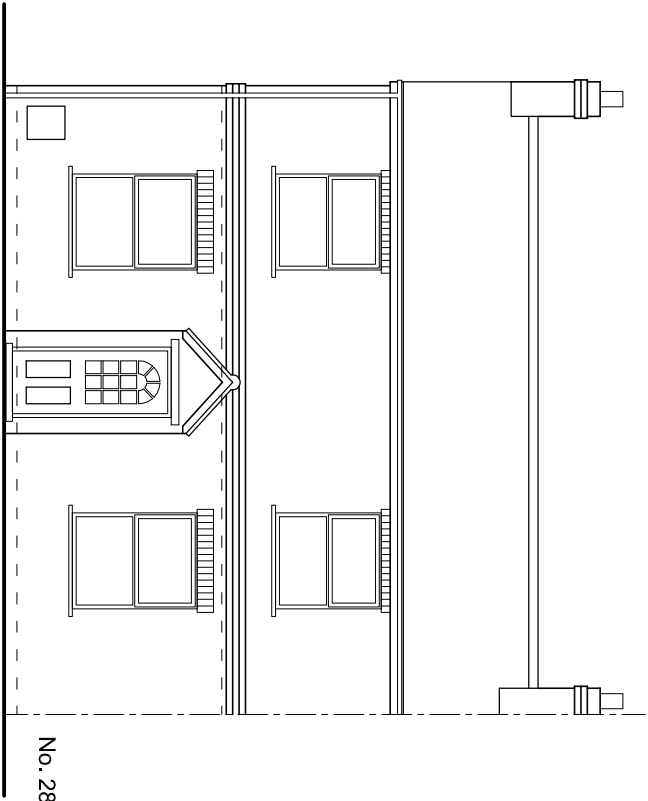

FRONT ELEVATION

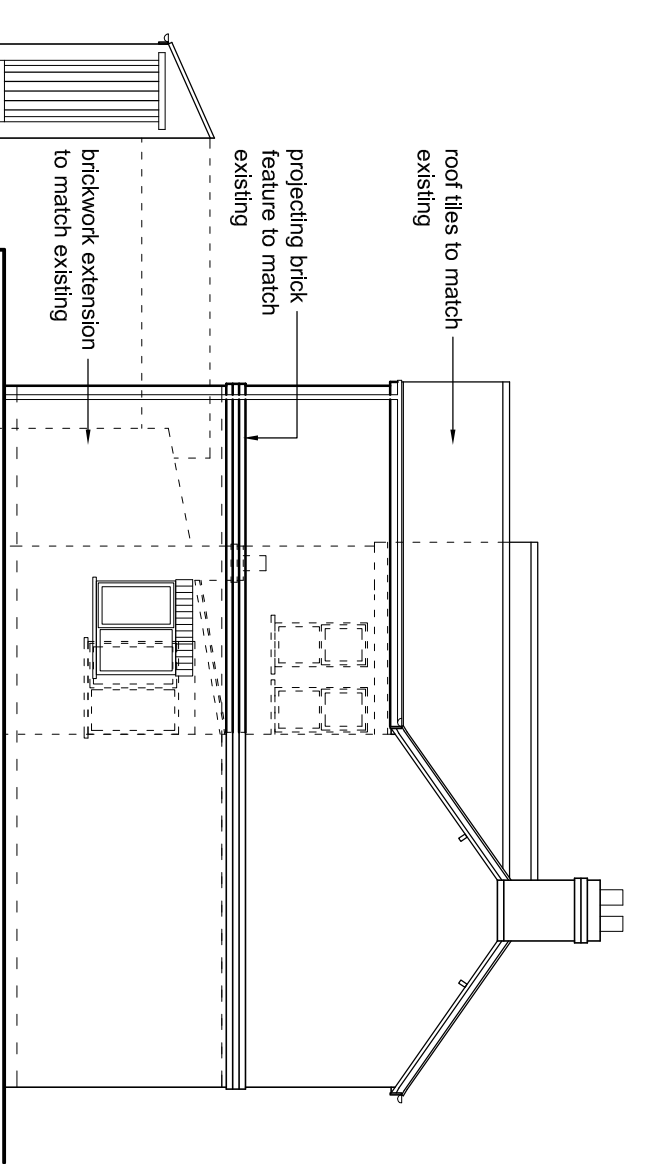


SIDE ELEVATION

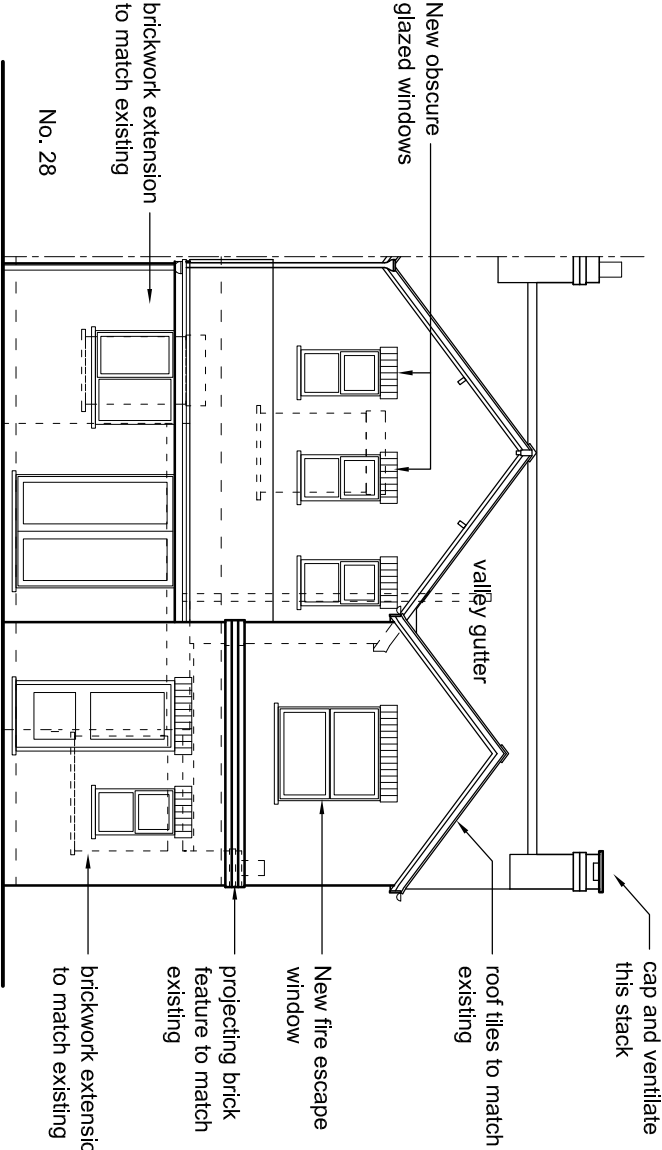

REAR ELEVATION

EXTERNAL MATERIALS
ROOF TILES TO MATCH EXISTING
WALLS RED BRICK TO MATCH EXISTING
WINDOWS WHITE PVCU
FRENCH DOORS WHITE PVCU

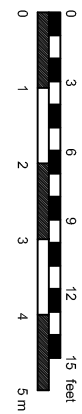

PROPOSED ELEVATIONS

Jenny McIntee Architectural Design www.jennymcintee.co.uk info@jennymcintee.co.uk Tel 07921 003153			
Project:	Proposed Extension & Alterations	Date:	April 2016
Address:	26 Northorpe Road, Donington, Lincs PE11 4XU	Scale:	1:100 on A3
Client:	Mr & Mrs Dear	Job No:	1616
Drawing Title:	Proposed Elevations	Dwg No:	07 A