




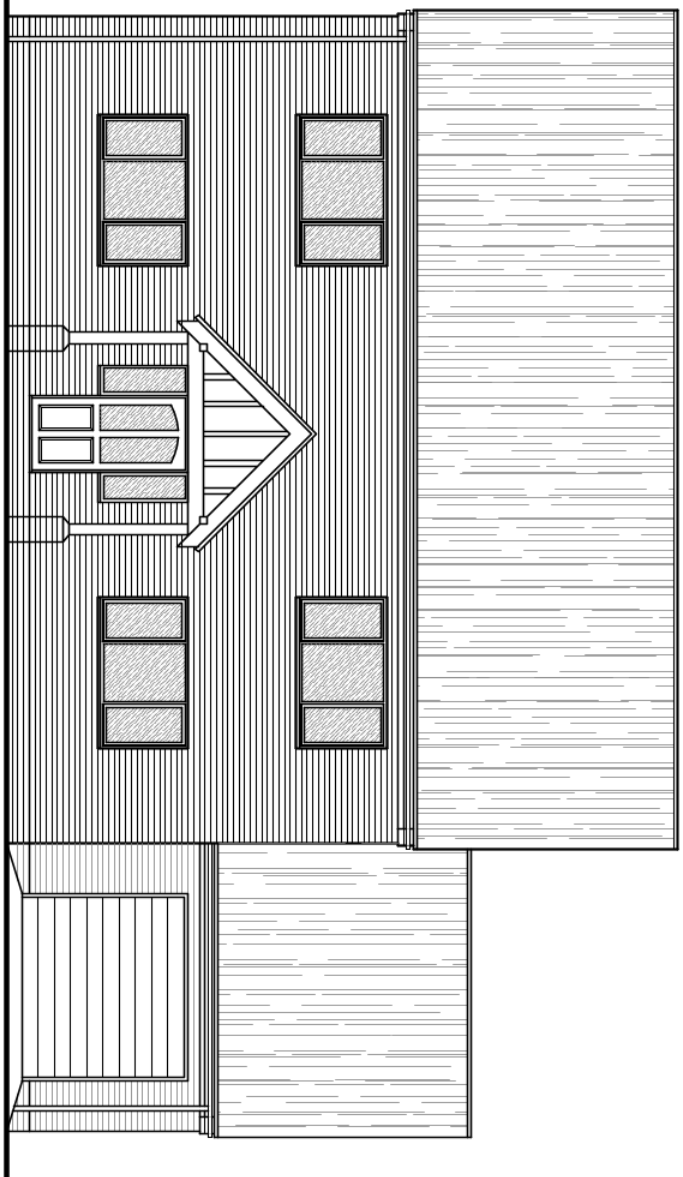


FRONT ELEVATION

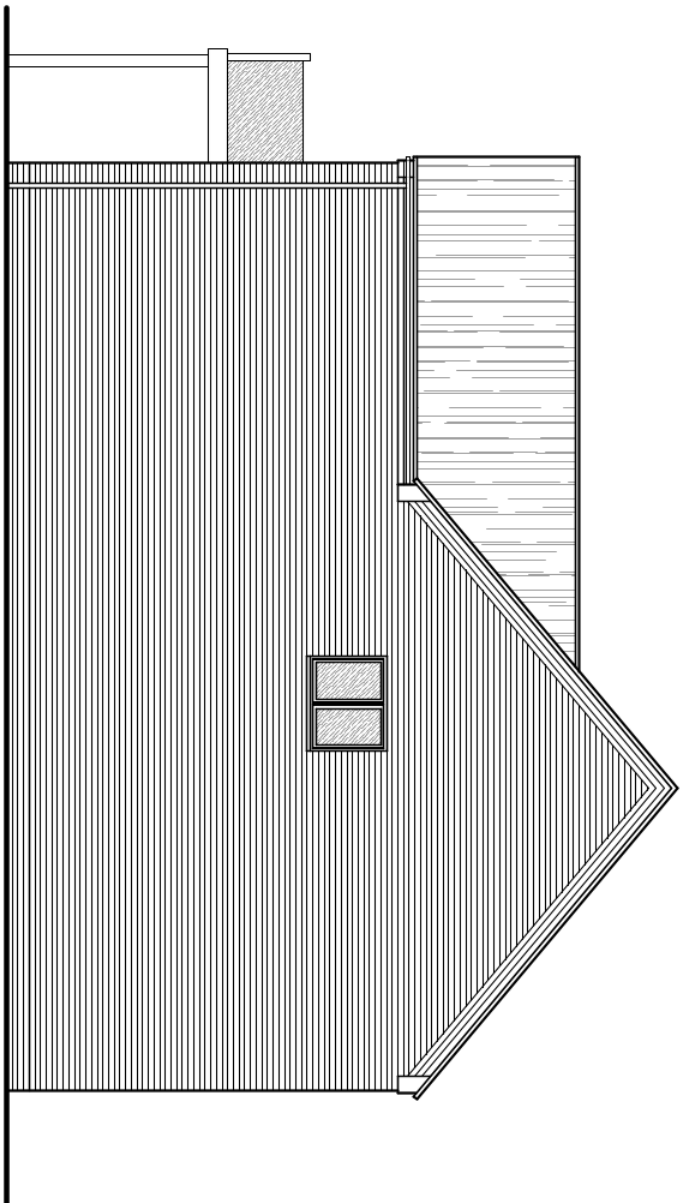

SIDE ELEVATION

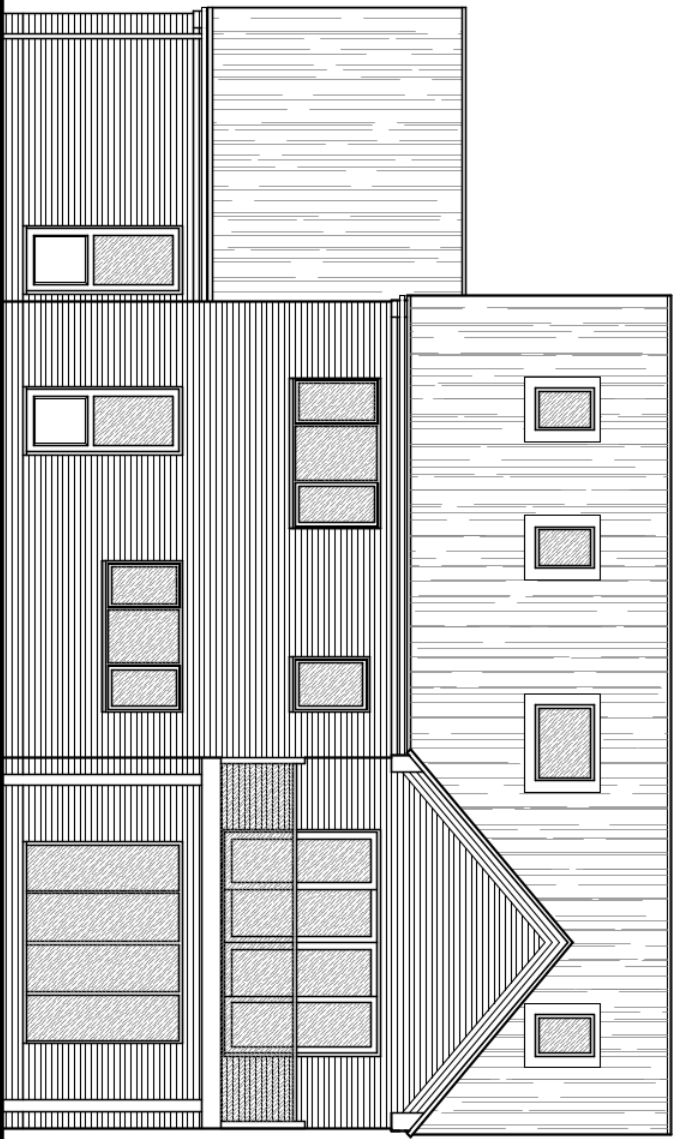


REAR ELEVATION

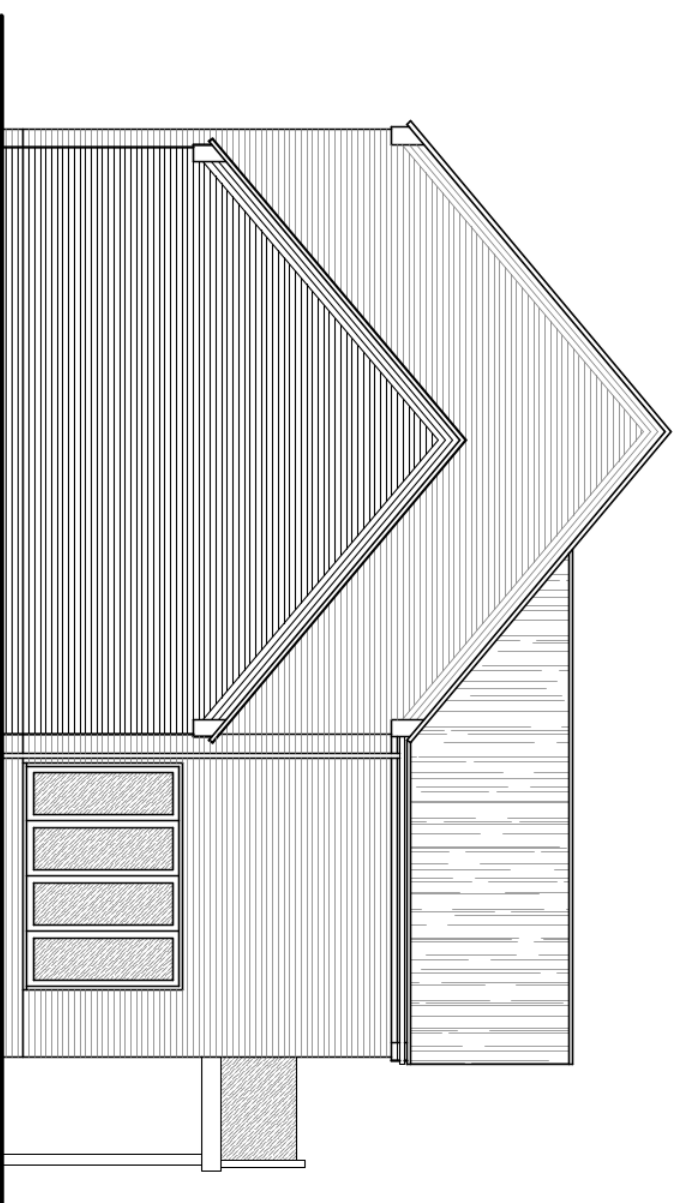


SIDE ELEVATION

MATERIALS SCHEDULE	
PORCH:	NATURAL OAK

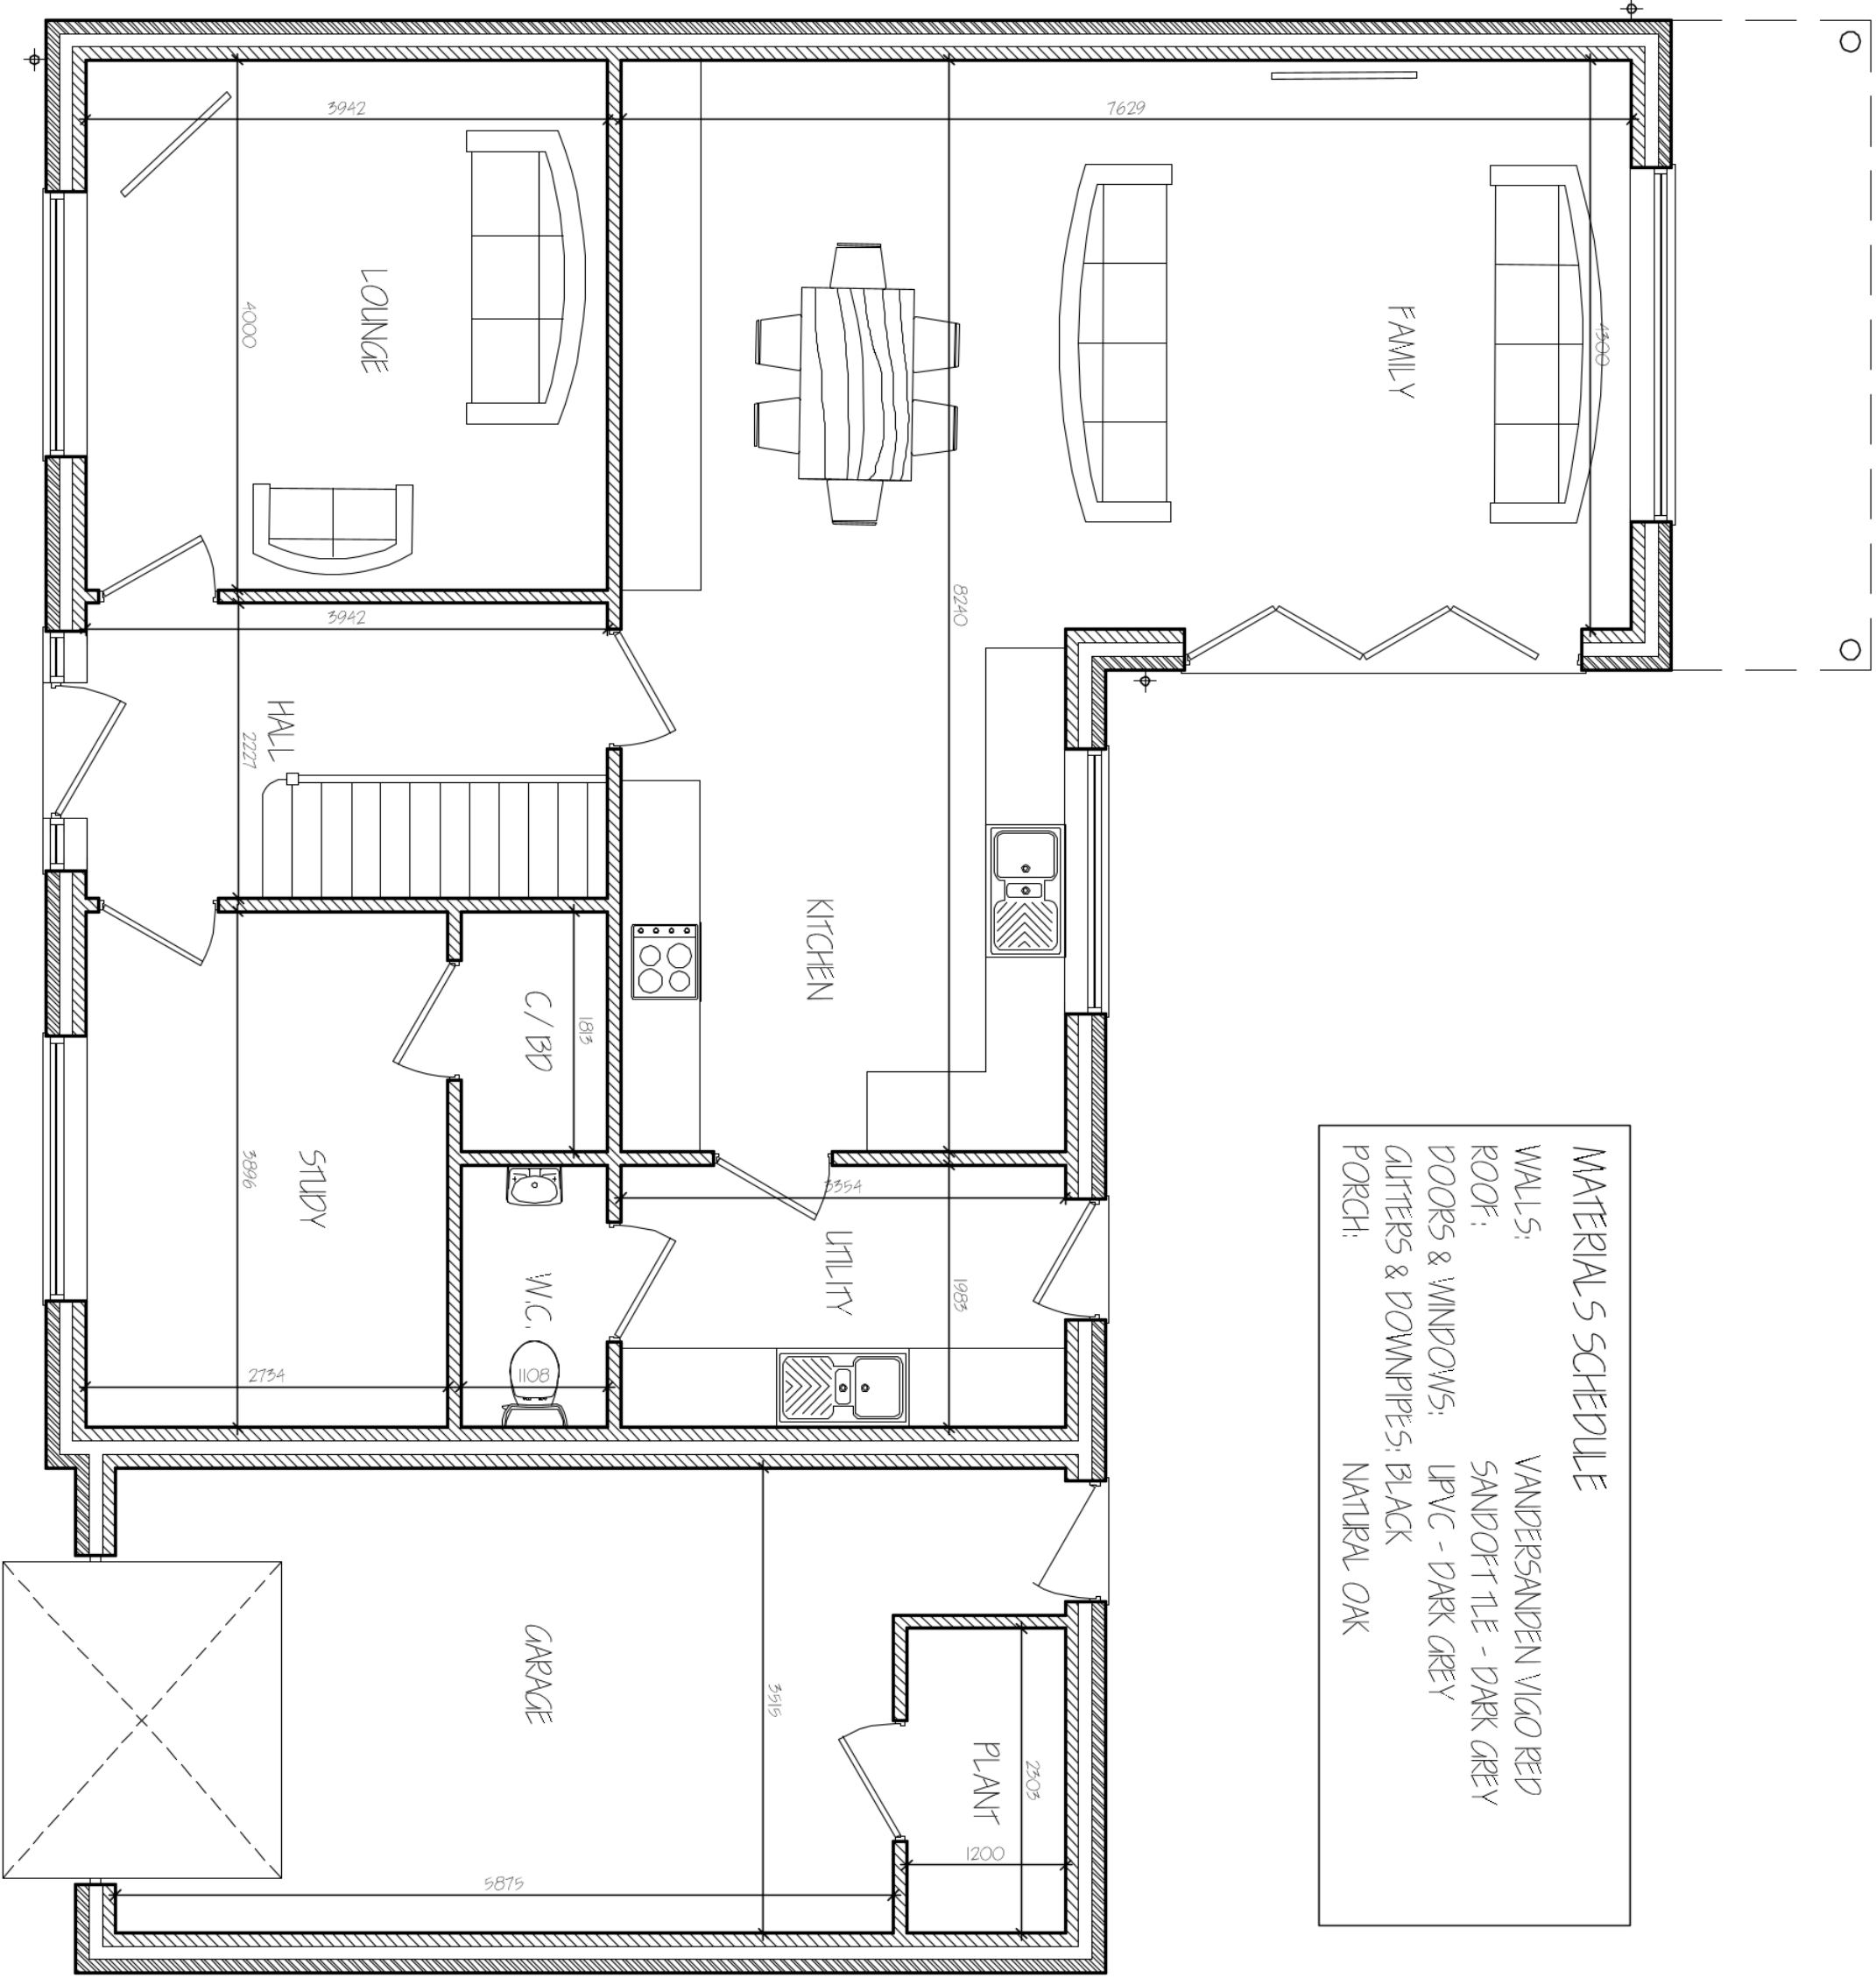

GROUND FLOOR PLAN

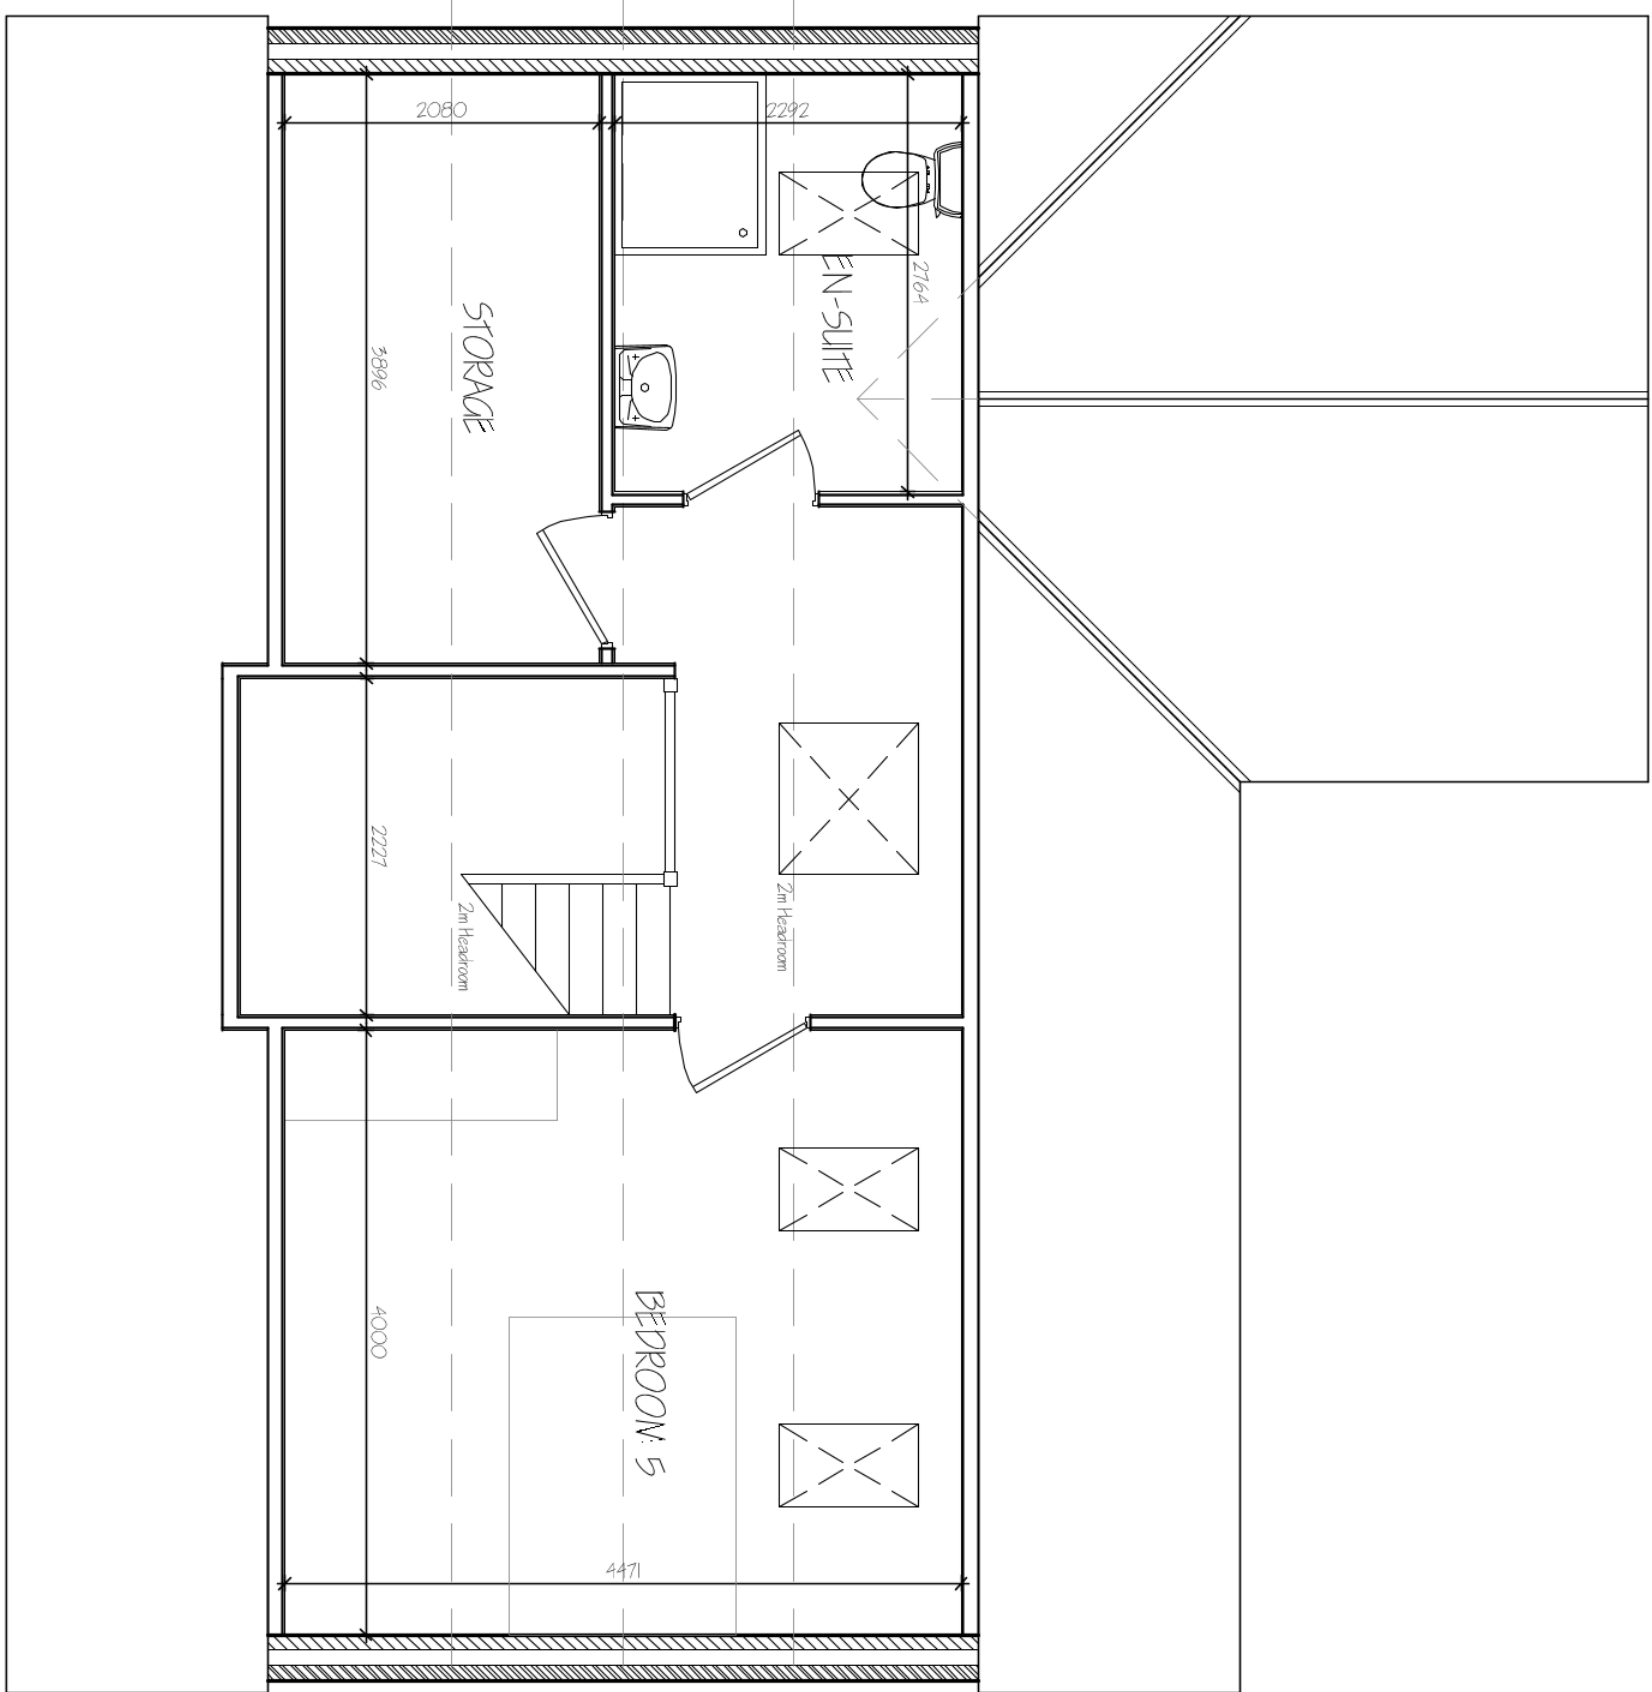

SECOND FLOOR PLAN



FIRST FLOOR PLAN

