


- All plantings to be in accordance with BS 4423B:1989 and amendment No. 1 (1991).
All trees to be planted with minimum 0.6m plastic mulch mat and to be staked, tied and labeled.
1/3 to 1/2 bag of peat free tree and shrub planting compost to be incorporated into backfill for each tree hole.

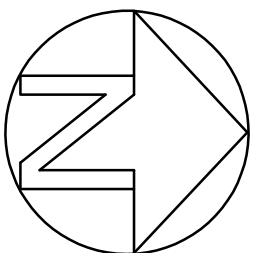

G. R. MERCHANT LTD.
I.ENG AMICE FIWO

**ARCHITECTURAL, STRUCTURAL
AND LAND DRAINAGE
CONSULTANTS**

4 Wrights Mews
12A Park Road, Holbeach,
Spalding, Lincs, PE12 7EE
Tel: 01406 490800
Fax: 01406 425744
E-Mail: gr.merchant@btconnect.com

Project
PROPOSED RESIDENTIAL DEVELOPMENT
OFF MAPLE WAY
DONNINGTON
SPALDING Lincs

LOOSEGATE DEVELOPMENTS

BLOCK AND LOCATION PLANS

Job Ref.	Drawing No.
3655-20	01E.

Date	MAY 2020.
Drawn	SLD.

1 / 200 1 / 2500

DO NOT SCALE FROM THIS DRAWING

[illegible]