
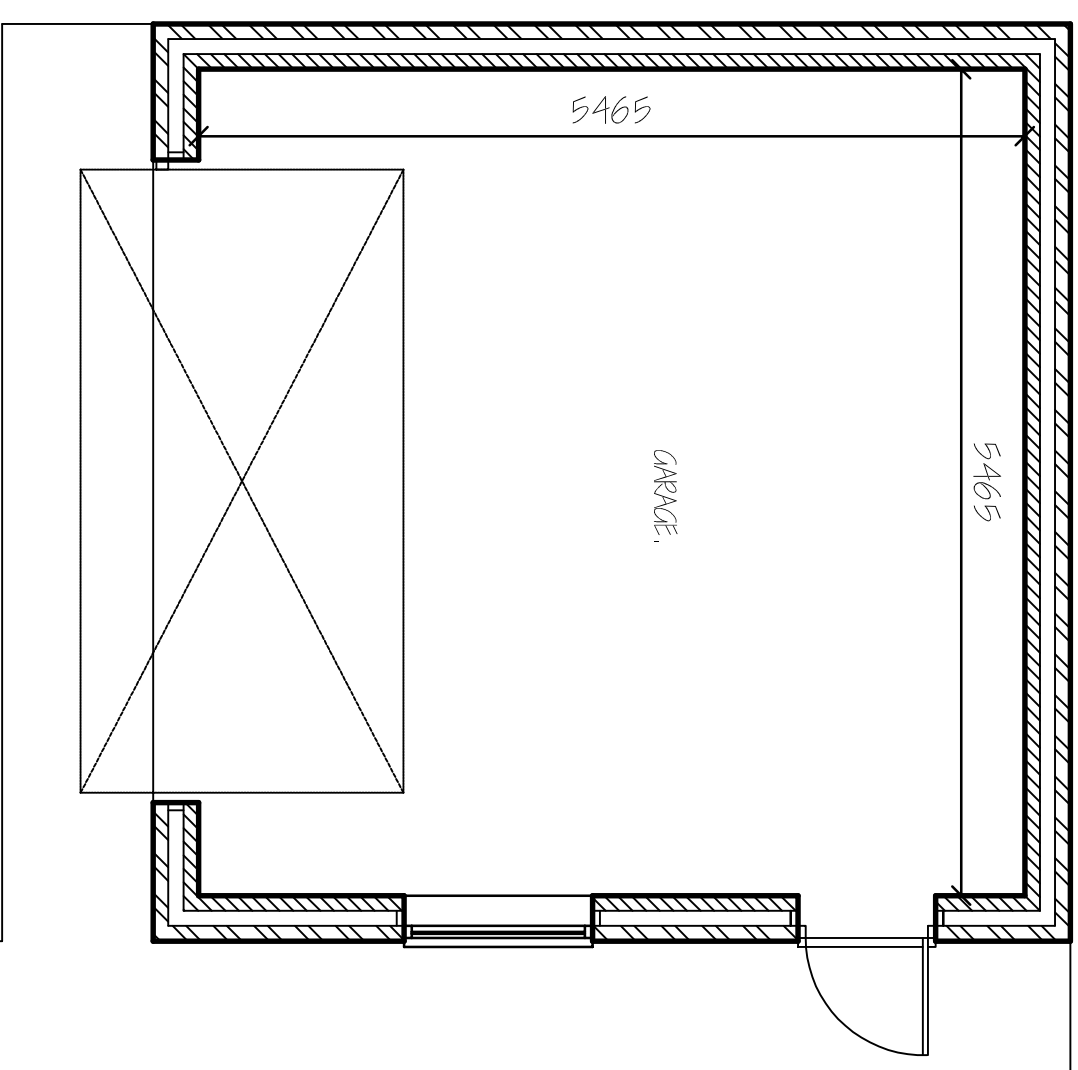
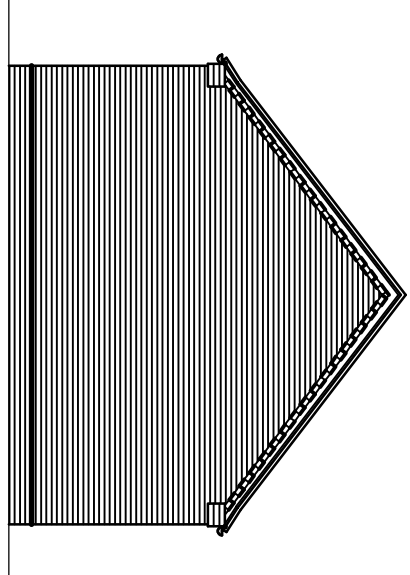
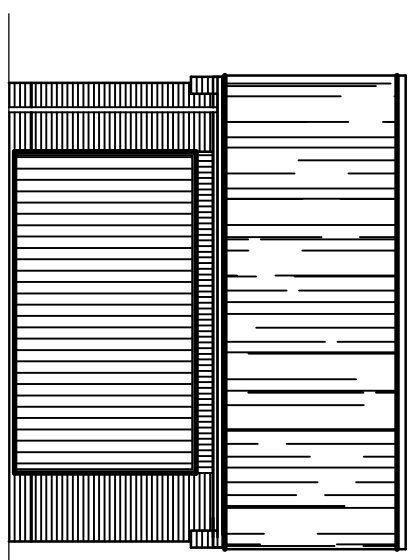
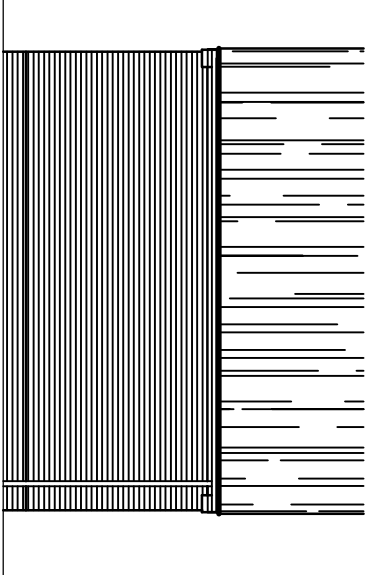
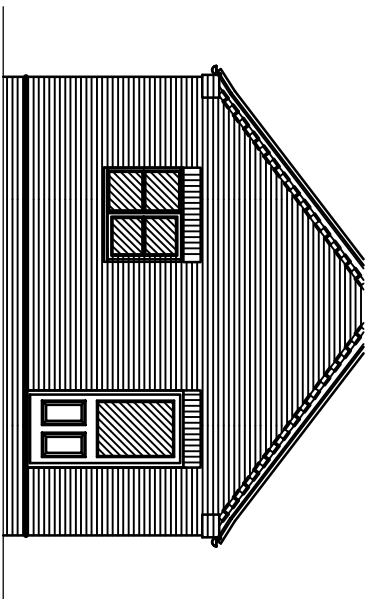
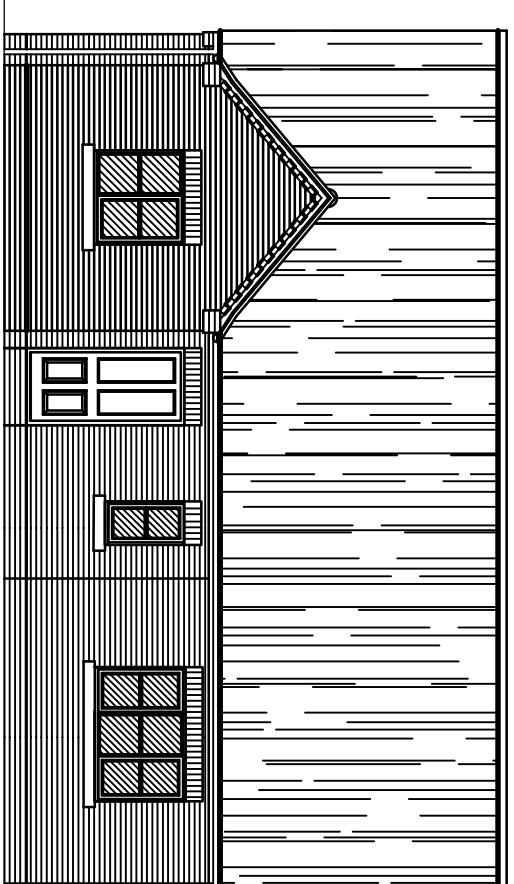
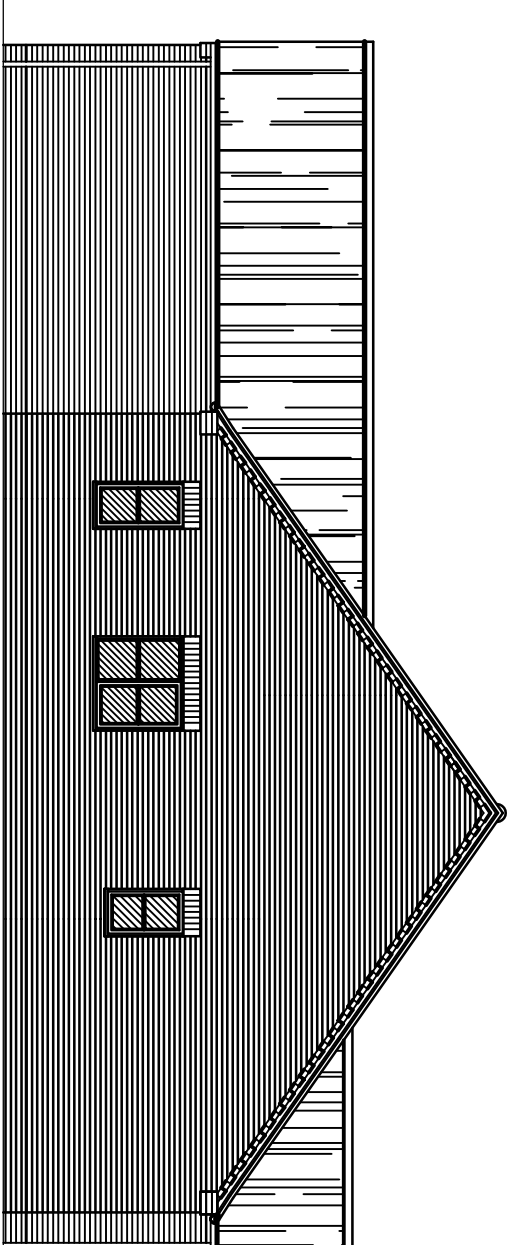
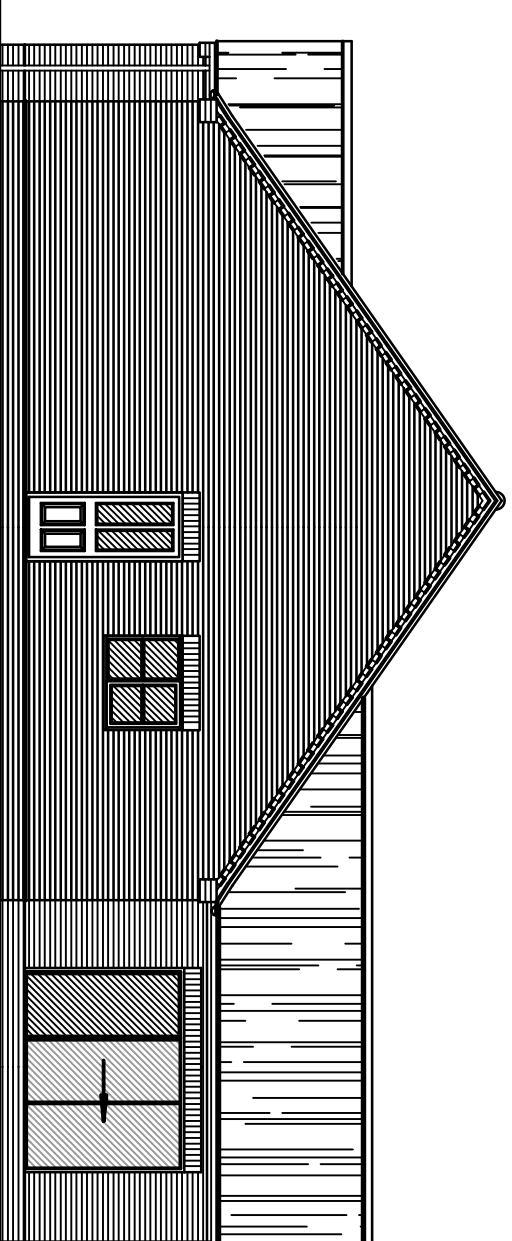
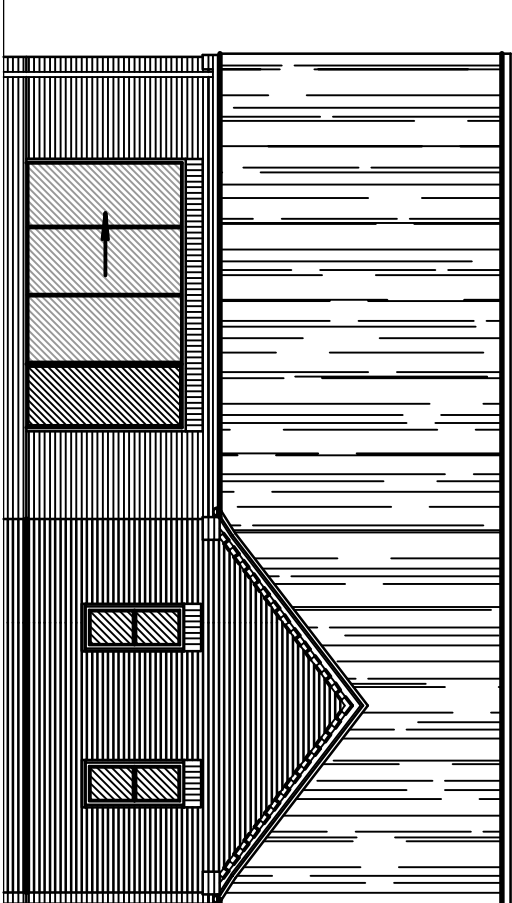


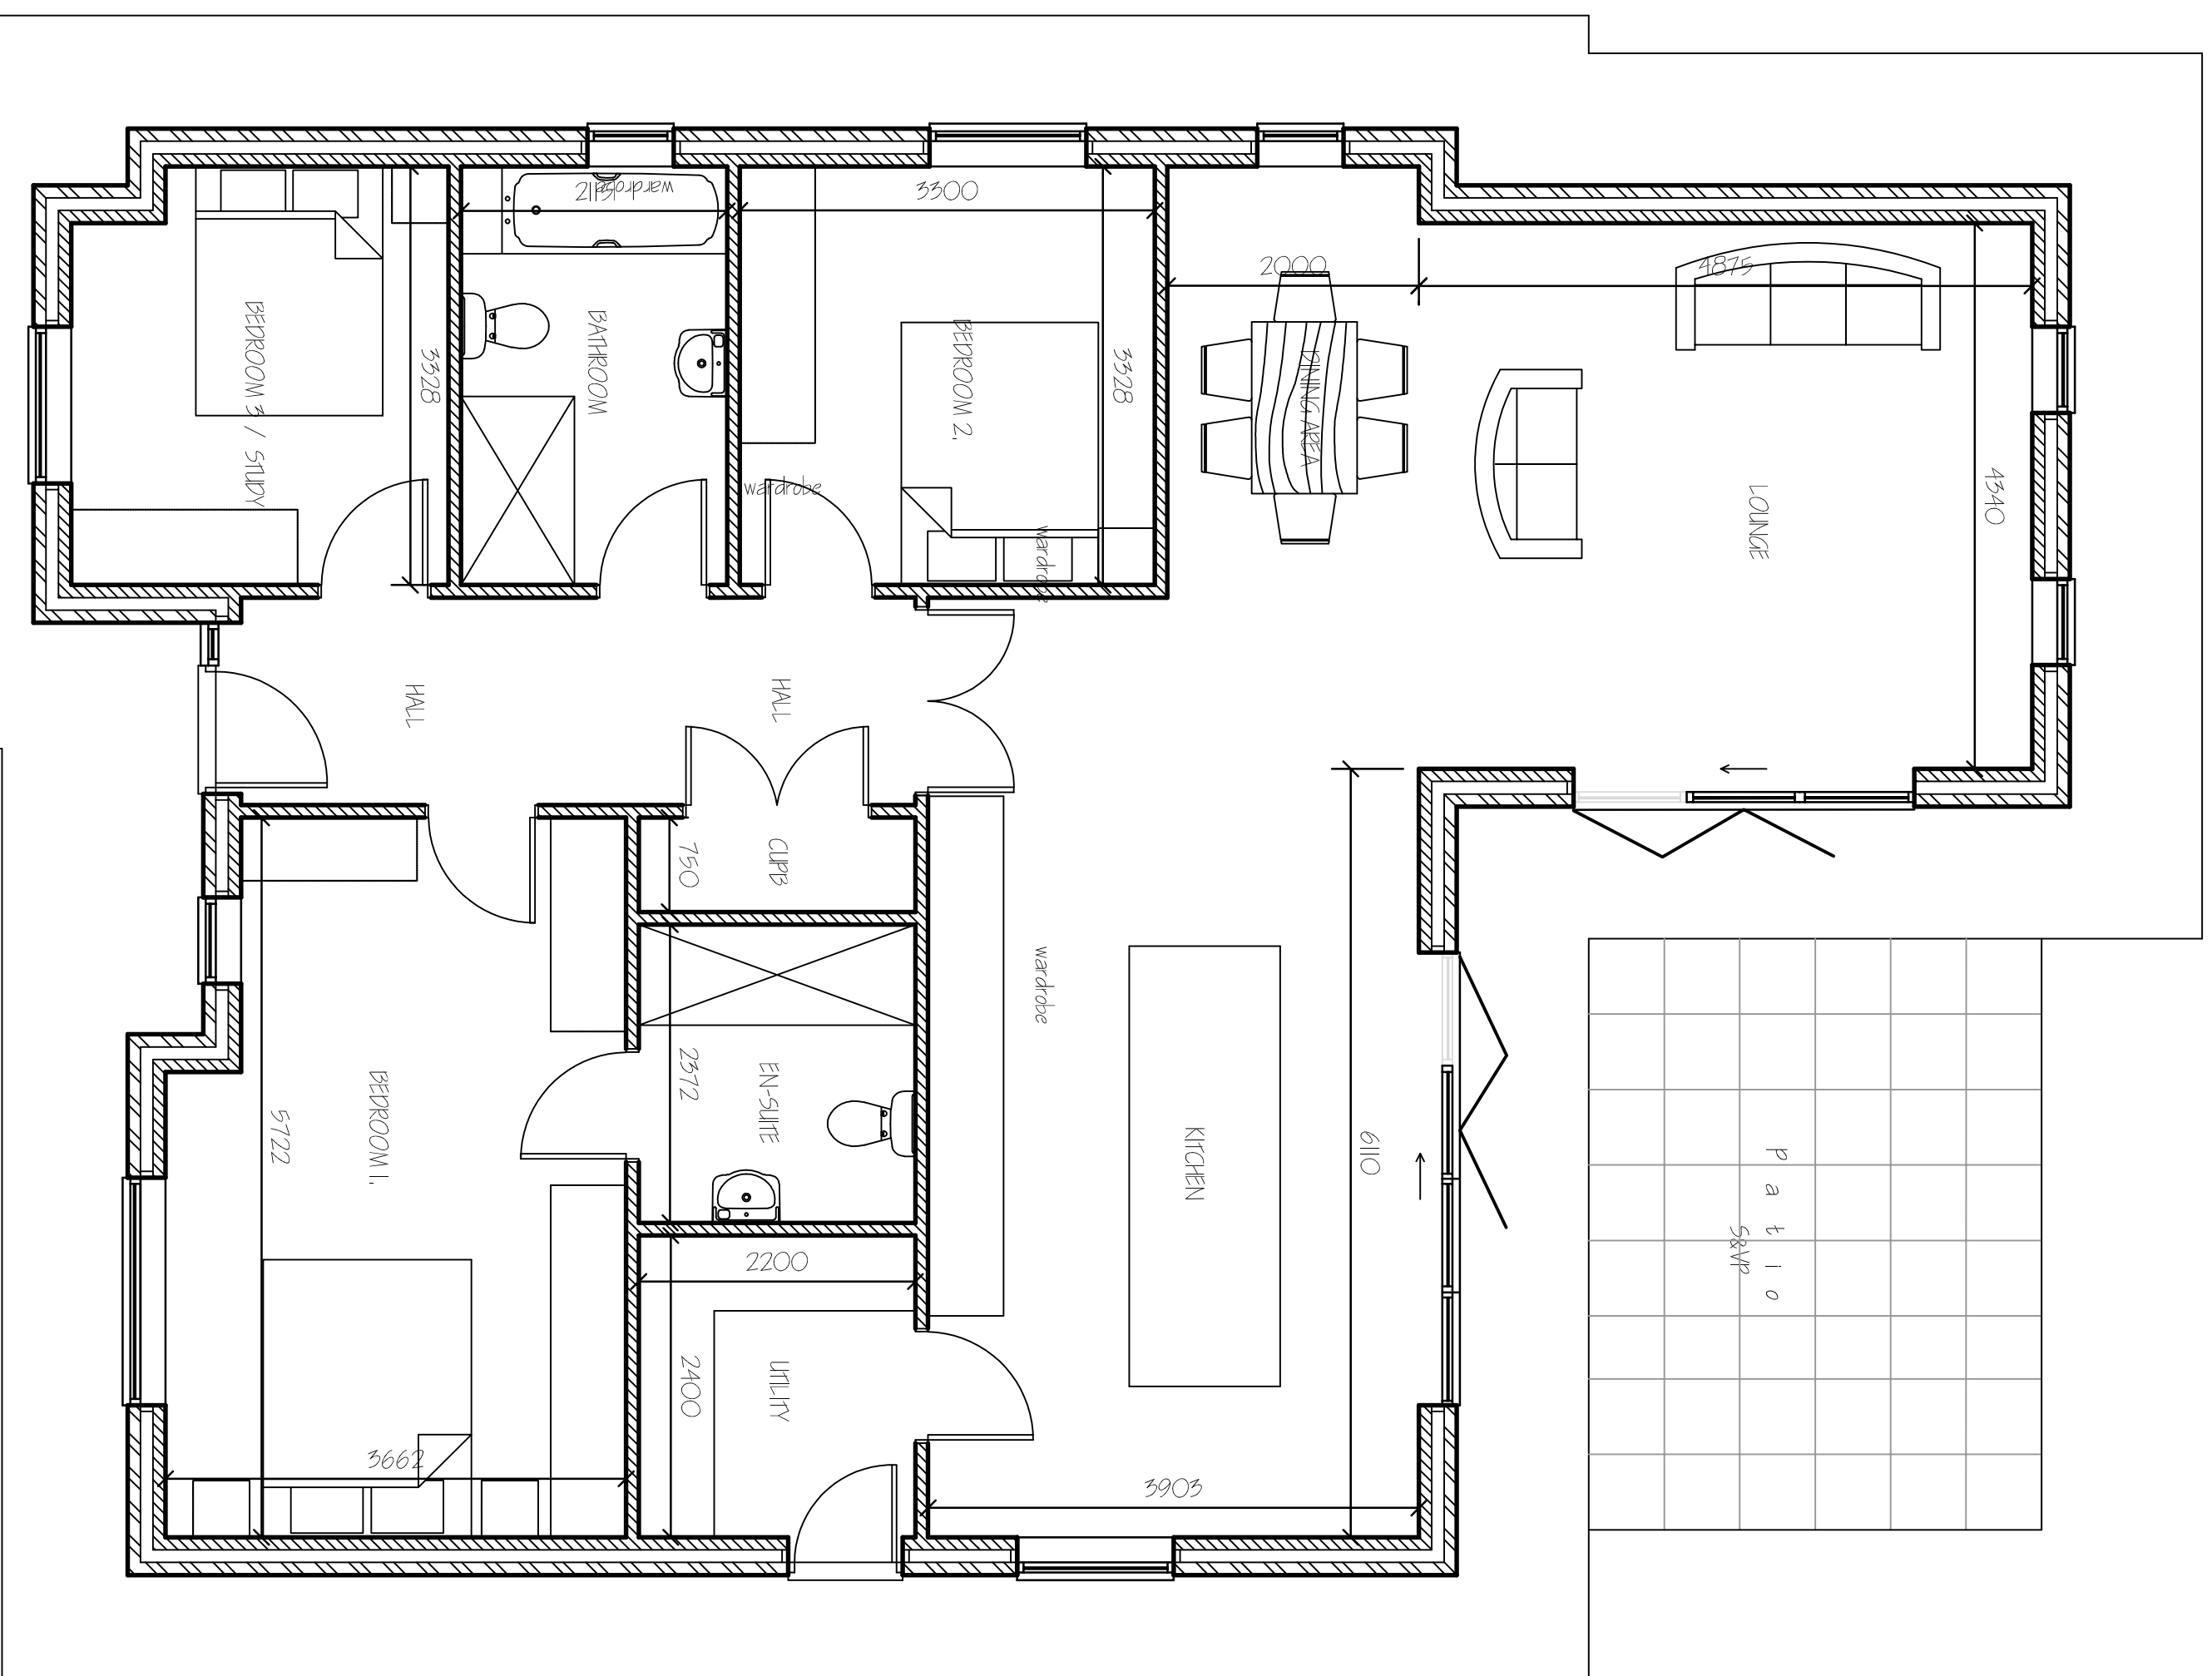

FLOOR PLAN

[illegible]