
ITEM: 1

FACE ILLUMINATED (CFF-475) LETTERS ON RAILS - Scale 1:20

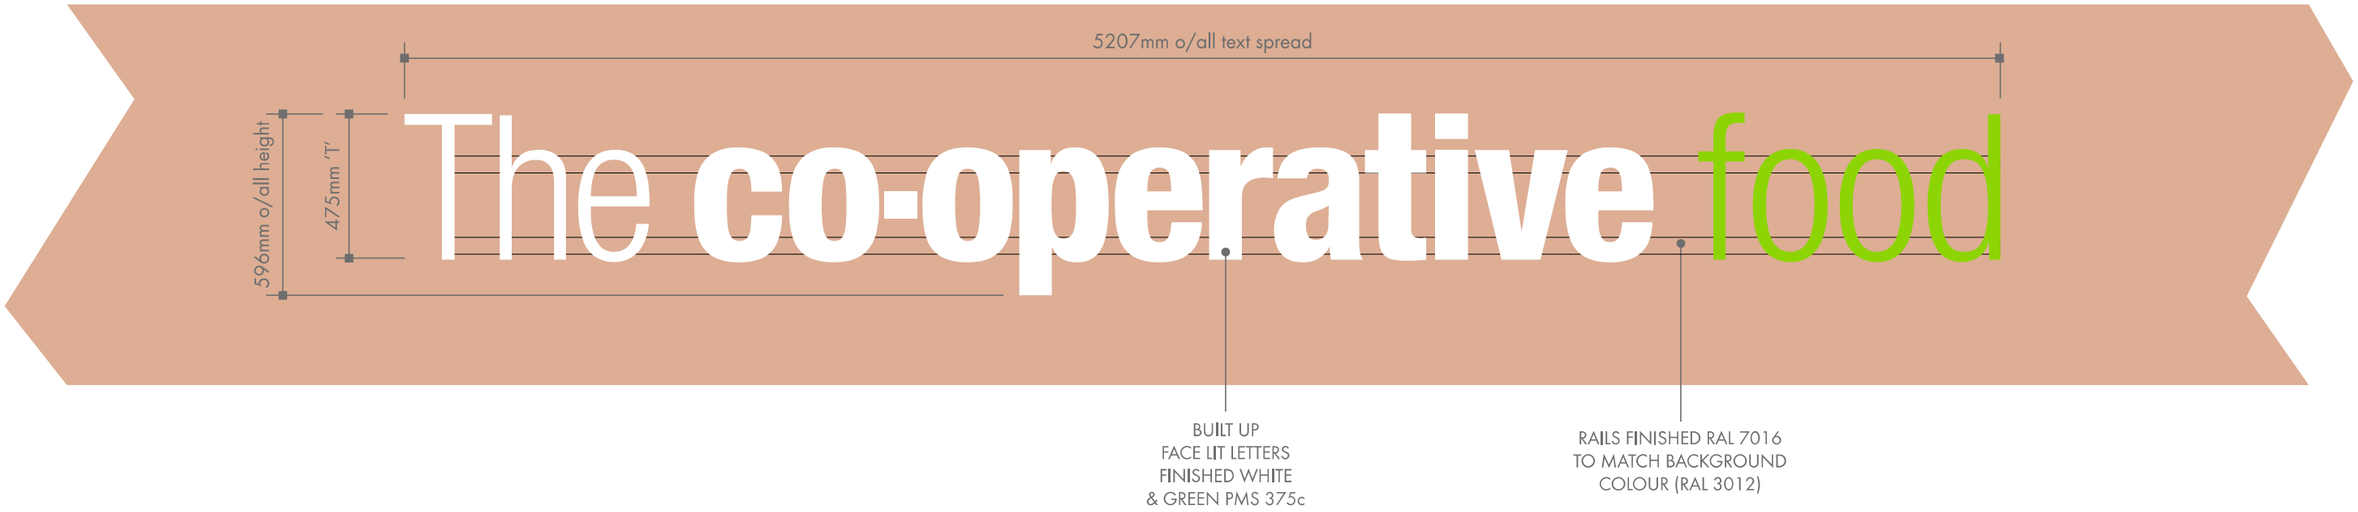

Specification

Text '**The co-operative**' to be built up face illuminated letters
5mm opal 050 acrylic faces with 60mm d/scaled stainless steel returns, all finished white complete with 10mm foamex backtrays housing internal illumination via white LED's.


Text '**food**' to be built up face illuminated letters
5mm green acrylic faces with 60mm d/scaled stainless steel returns, all finished green PMS 375c complete with 10mm foamex backtrays housing internal illumination via white LED's.

All text to be fitted to folded 50x25x3mm aluminium wiring bar channels finished to match background colour (RAL 3012), letters stood off wiring bar with 6mm spacers.

Proposed Elevation



Construction detail - 'The Co-operative food'

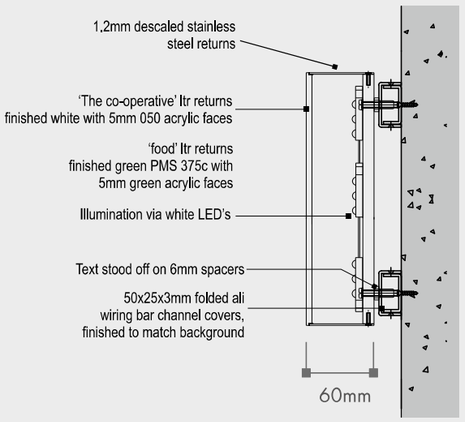

Office:

Blaze signs
Unit 3-4 Arden Park, Arden Road, Frankley, Birmingham, B45 0JA.
T +44 (0) 121 4577715
F +44 (0) 121 4539355
www.blazesigns.co.uk

Copyright:

DRAWING SHOWN FOR VISUAL PURPOSES ONLY. ACTUAL SIGNAGE CONSTRUCTION (MANUFACTURE, MATERIALS & TECHNIQUES) MAY DIFFER TO THOSE SHOWN & ARE SUBJECT TO FINAL SITE CONDITIONS
BLAZE STANDARD PAINT FINISH IS **60% SEMI GLOSS**.
CLIENT TO ADVISE PRIOR TO APPROVAL IF ANY SPECIAL FINISHES ARE REQUIRED

© THE COPYRIGHT OF THIS DRAWING IS O WNED BY BLAZE SIGNS LIMITED AND IS NOT TO BE DISCLOSED TO OTHER PERSONS OR TO BE USED FOR MANUFACTURING PURPOSES WITHOUT PERMISSION.

Client: The co-operative food

Job Number & Site: 137659 DONINGTON

Date: 28/01/22

Scale: As shown @ A3

Notes:

COLOUR REF: RAL

COLOUR REF: PANTONE

V3