


[illegible]

(c) Crown Copyright. All rights reserved. Licence Number AL1000370.
The material contained in this drawing has been based upon the
Ordnance Survey Map by permission of Ordnance Survey on behalf of
the Controller of Her Majesty's Stationery Office.

CONTROL STATIONS			
Stn:	Easting:	Northings:	Height:
9000	520673.028	335708.166	4.326
9001	520700.596	335713.643	4.619
9002	520655.138	335708.224	4.188
9003	520624.910	335714.884	4.176
9004	520649.105	335681.697	4.021
9005	520653.795	335680.243	3.982
9006	520647.897	335668.487	4.014

Coordinates based on minimum parking space sizes, may need to be adjusted to suit existing fence.

© copyright

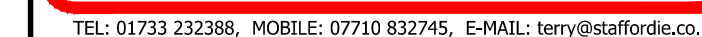

Job Title	
-----------	--

Drawing Title
Driveway Setting Out

Drg.No.	Rev.
8885-104	-