

FEEDBACK: This drawing is one of a series that have been prepared to define the civil element of the development. If this, or any, drawing in the series could be improved to better communicate the proposed design please do not hesitate to contact Stafford IE.



NOTES:
All dimensions must be checked on site and not scaled from this drawing.

(c) Crown Copyright. All rights reserved. Licence Number AL100037075
The material contained in this drawing has been based upon the Ordnance Survey Map by permission of Ordnance Survey on behalf of the Controller of Her Majesty's Stationary Office.

Anglian Water Notes


All 5,104 adoptable drainage shall conform to the design and construction guide for developers, Sewers for Adoption 6th Edition published by WRc plc and any AWSL additions & deletions current at the time of execution.

All covers and frames on adoptable AW sewers are to be D400, kitemarked and be badged 'FW' or 'SW' accordingly. Suppliers shall be Stanton, Paul Savage, Norimco or Wrekin.

Adoptable pipework shall be to the following specification:

Clayware: BS EN 295-1:1991
150 dia. Crushing Strength 34kN/m
225 dia. Class 160

Concrete: BS EN 5911-1:2002
>300 dia. Class 120

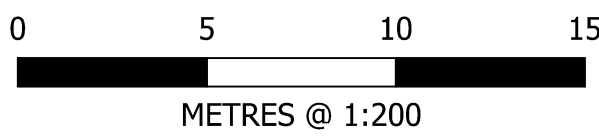

Date	Revisions

© copyright

 13 GOSTWICK
ORTON BRIMLES
PETERBOROUGH
PE2 5XF
TEL: 01733 232388, MOBILE: 07710 832745, E-MAIL: terry@staffordie.co.uk

Client **CALDERDALE HOMES (EASTERN) Ltd.**
C/O SALWAY & WRIGHT
32 THE CRESCENT
SPALDING
LINCOLNSHIRE
PE11 1AF
Tel: 01775 724753
Mobile: 07785 557844
E: office@calderdalenewhomes.co.uk

Job Title

Park Lane
Donington
Lincolnshire
PE11 4TZ

Drawing Title
Drainage Areas

Date Jan. 2018 Scale @ A1 1:200 Drawn TRS/LCM

Drg.No. 8885-109 Rev. -