


FEEDBACK: This drawing is one of a series that have been prepared to define the civil element of the development. If this, or any, drawing in the series could be improved to better communicate the proposed design please do not hesitate to contact Stafford IE.

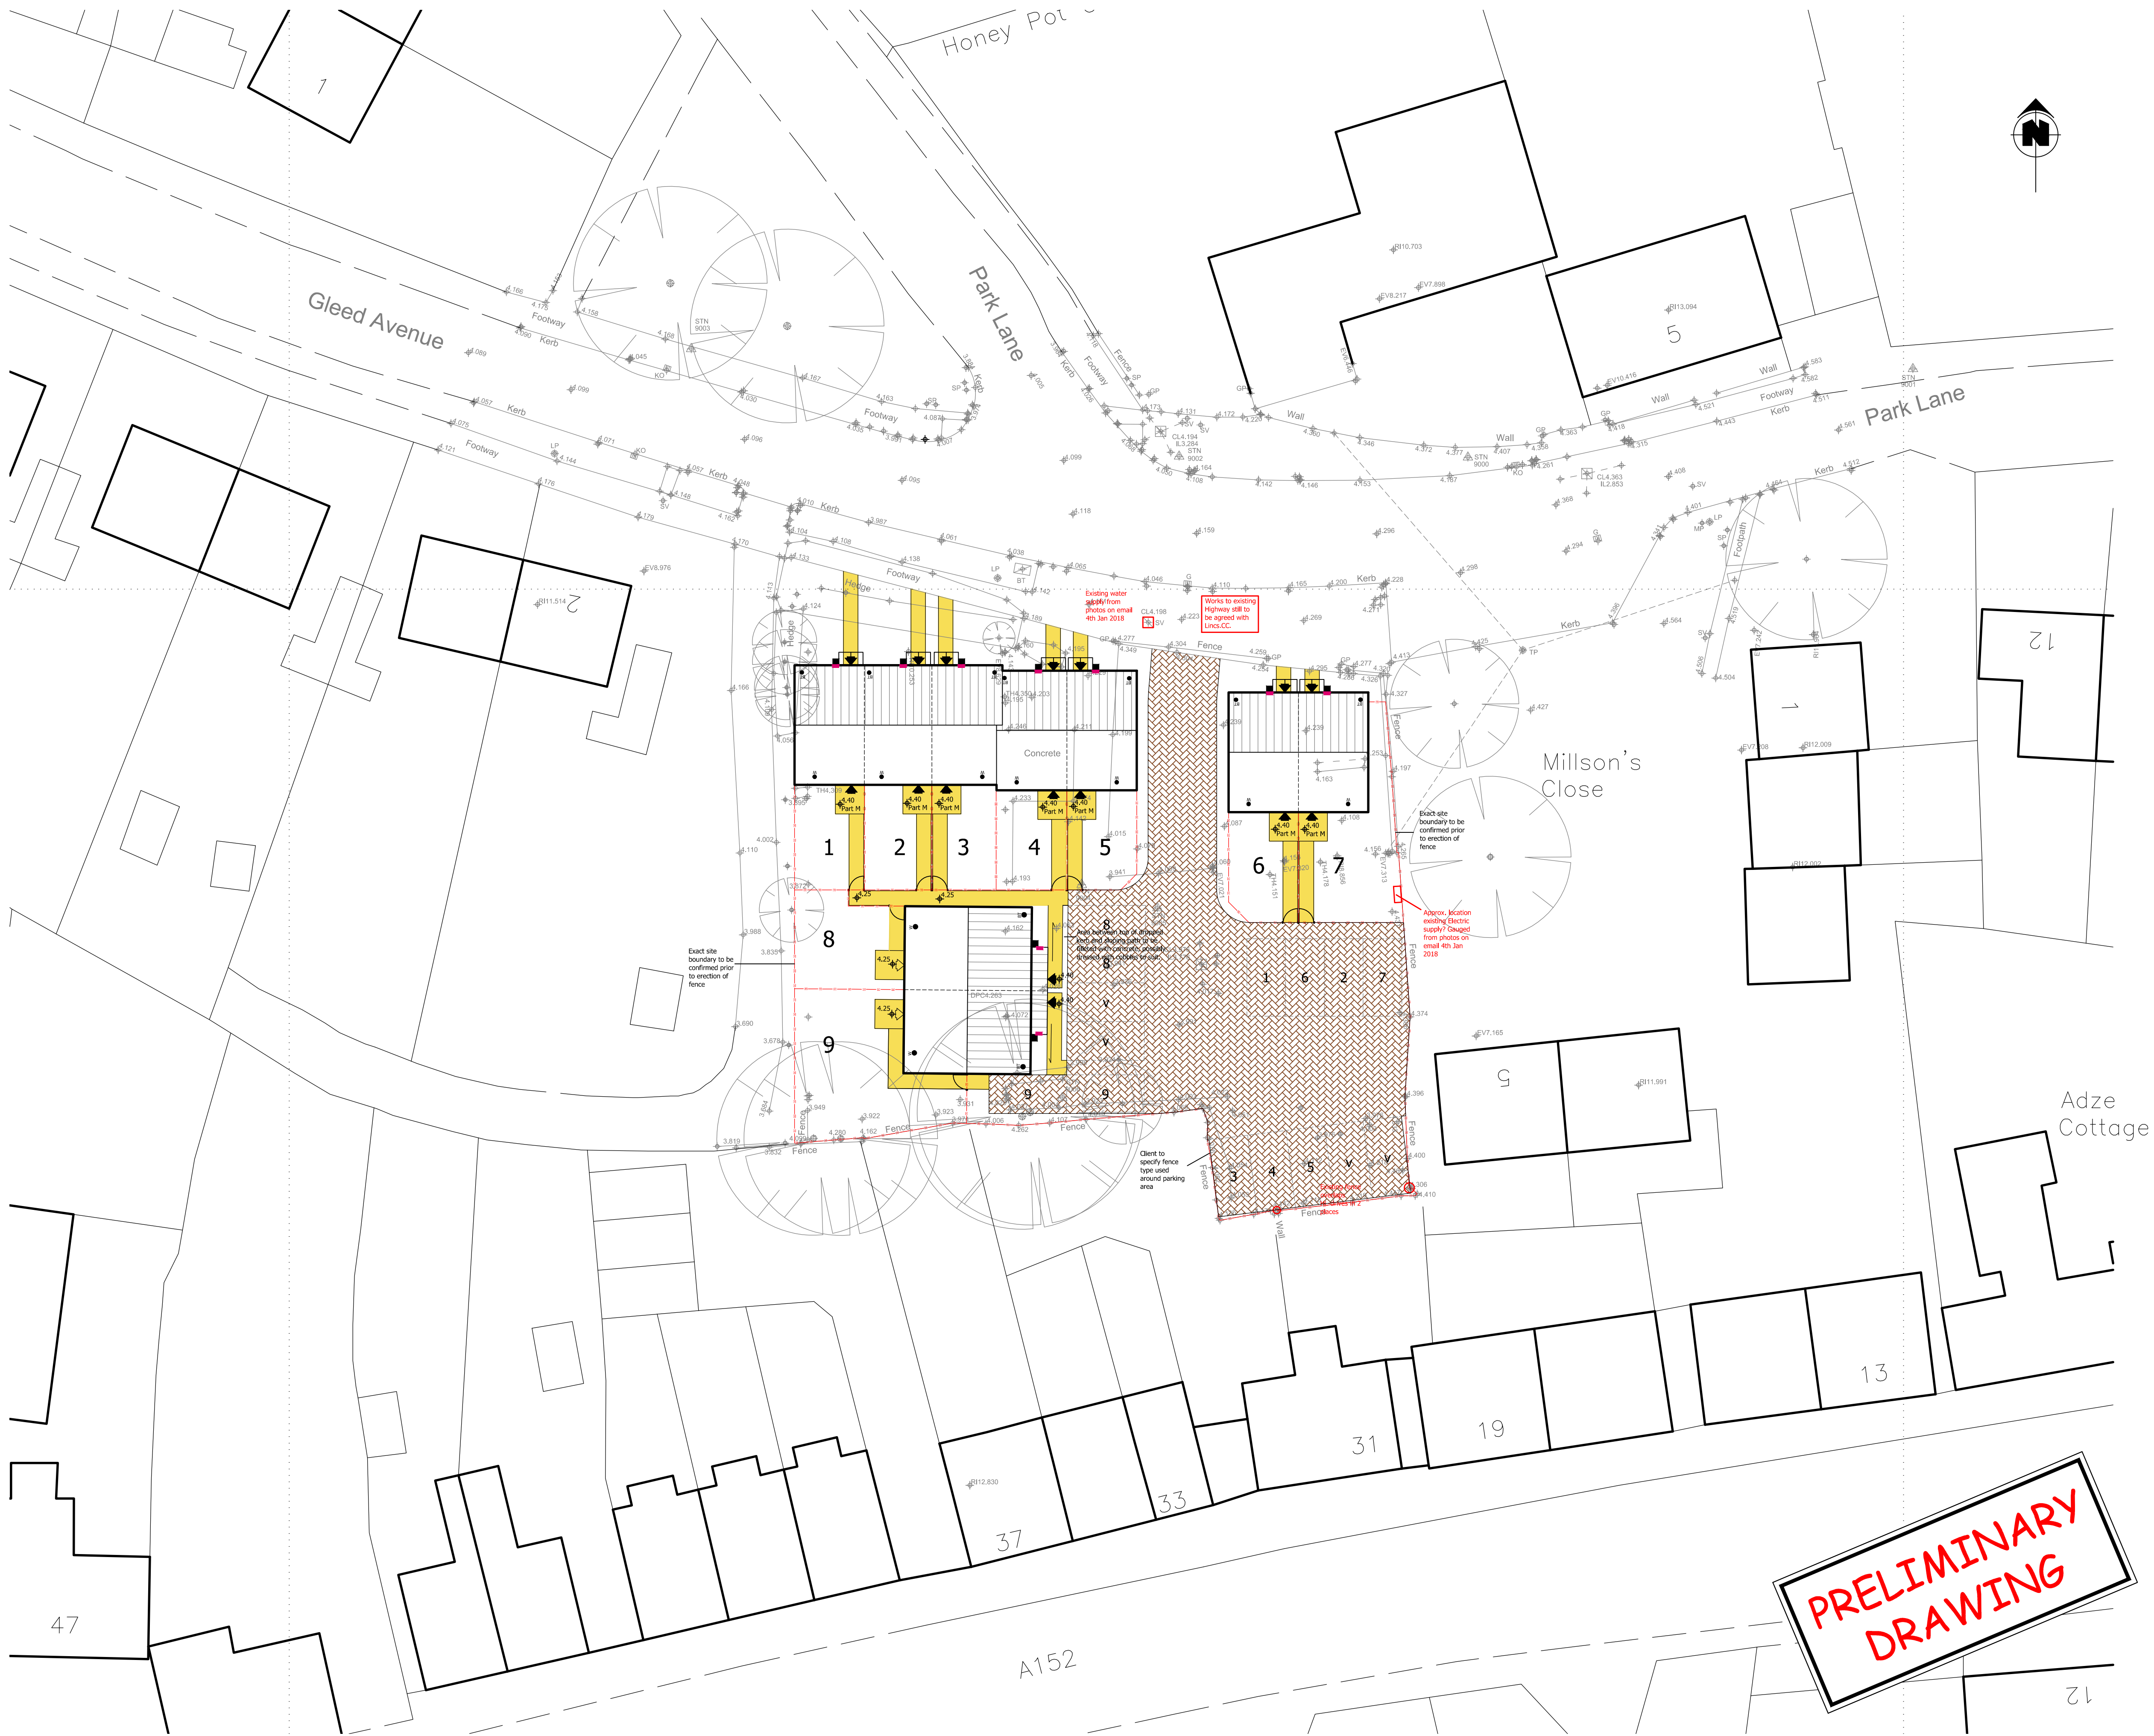

NOTES:
All dimensions must be checked on site and not scaled from this drawing.

(c) Crown Copyright. All rights reserved. Licence Number AL100037075
The material contained in this drawing has been based upon the Ordnance Survey Map by permission of Ordnance Survey on behalf of the Controller of Her Majesty's Stationary Office.

HARD LANDSCAPING LEGEND	
	CLOSE BOARDED FENCE 1.8m D80-010
	EXTERNAL DOOR POSITION
	PATIO DOOR POSITION
	GATE

NOTES:
All drives and footpaths are to comply with Part M.
Drives to be no greater than 1m15. Footpaths are not to be greater than 1 in 12 (if run is less than 5m) or 1 in 15 (if run is less than 10m). Further information is available in the Building Regulations under Approved Document M section 6.
All drives see key/spec:
ACO channels to be installed at back of footpath or at garage threshold as required. Decision to be made to suit the site conditions.
Indicates the direction of fall.
Where there are three or more steps then a suitable handrail to one side is required according to Part M.
All house-types to be provided with an external light with photo-cell for dusk till dawn operation. (Refer to house-type working drawings for location).

Surfaces Legend	
	Permeable Blockwork - Colour TBC
	600x600x50mm pcc slabs



Revisions	
Date	Revisions
A	25-01-18 Note added to fill in front plots 8-9.

© copyright

13 GOSTWICK
ORTON BRIMBLES
PETERBOROUGH
PE2 5XF

TEL: 01733 232388, MOBILE: 07710 832745, E-MAIL: terry@staffordie.co.uk

Client **CALDERDALE HOMES (EASTERN) Ltd.**
C/O SALWAY & WRIGHT
32 THE CRESCENT
SPALDING
LINCOLNSHIRE
PE11 1AF
Tel: 01775 724753
Mobile: 07765 557844
E: office@calderdalenewhomes.co.uk

Job Title

Park Lane
Donington
Lincolnshire
PE11 4TZ

Drawing Title
Hard Landscaping

Date	Jan 2018	Scale @ A1	1:200	Drawn	LCM
------	----------	------------	-------	-------	-----

Drg.No.	8885-114	Rev.	A
---------	----------	------	---