
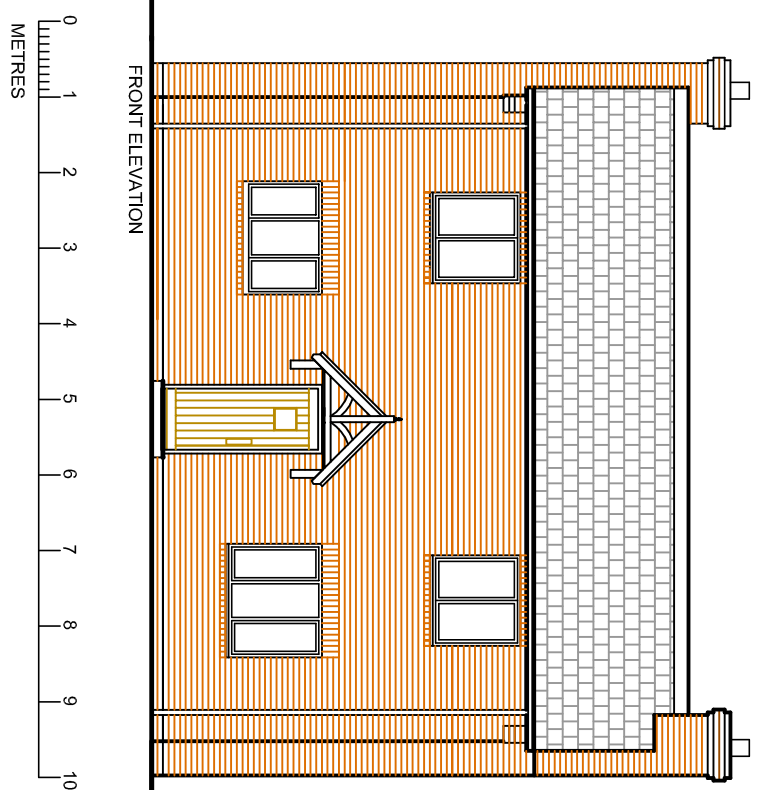
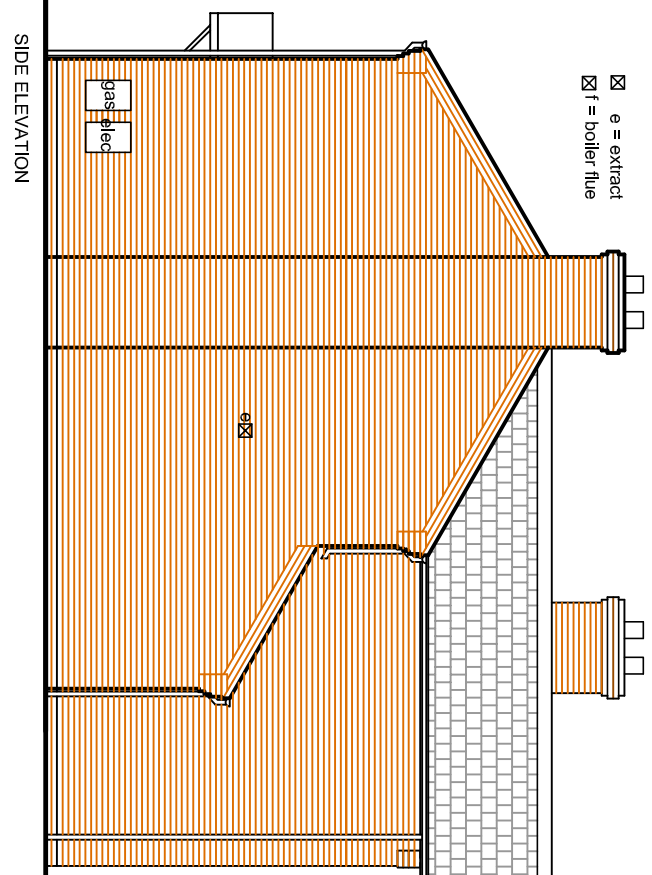
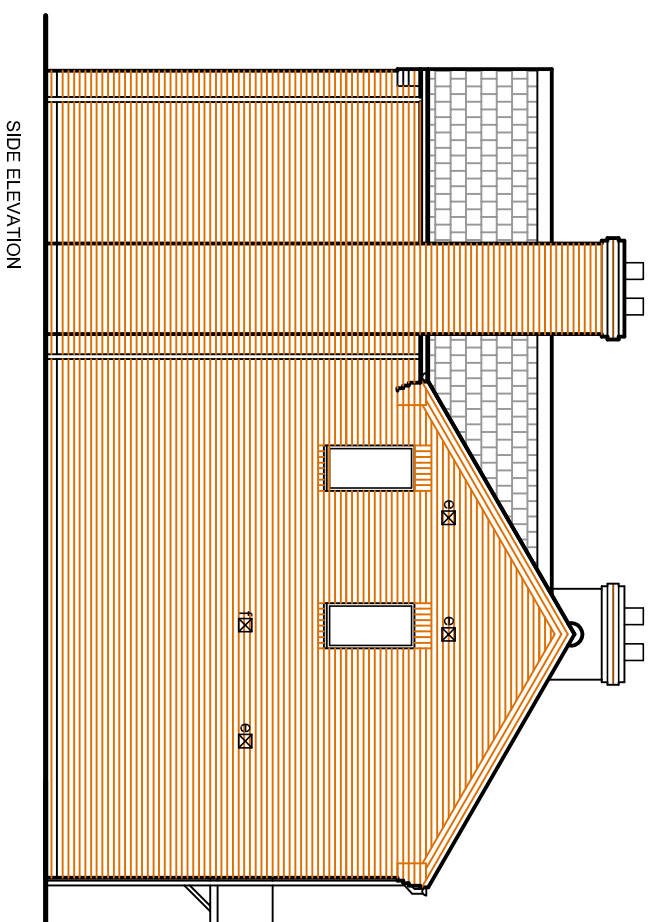
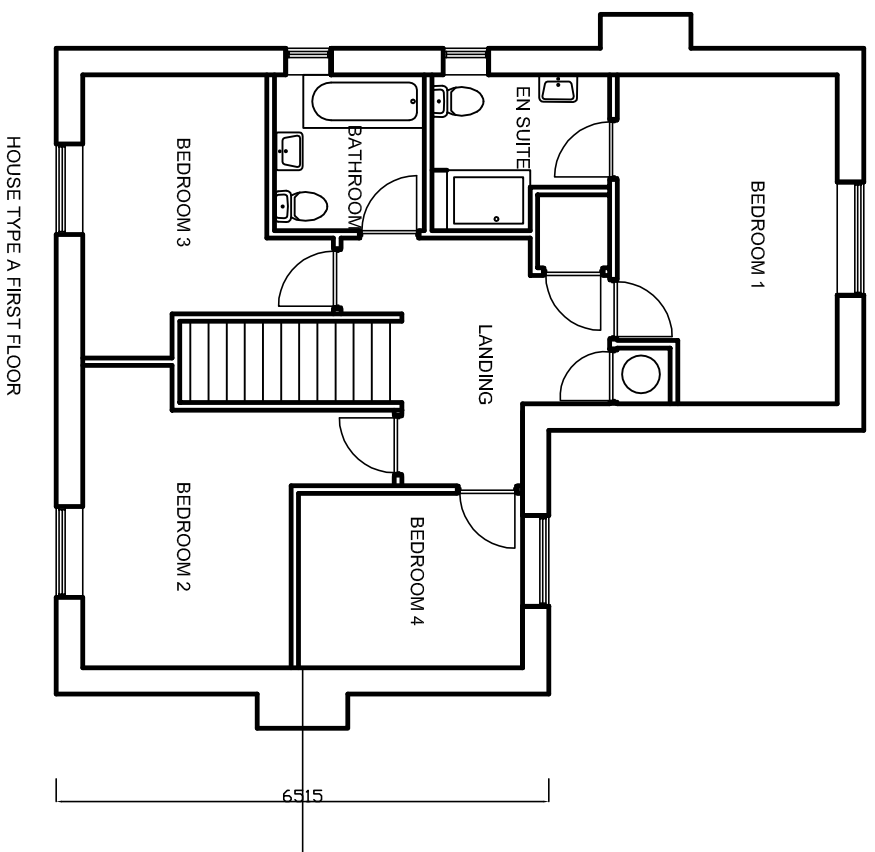
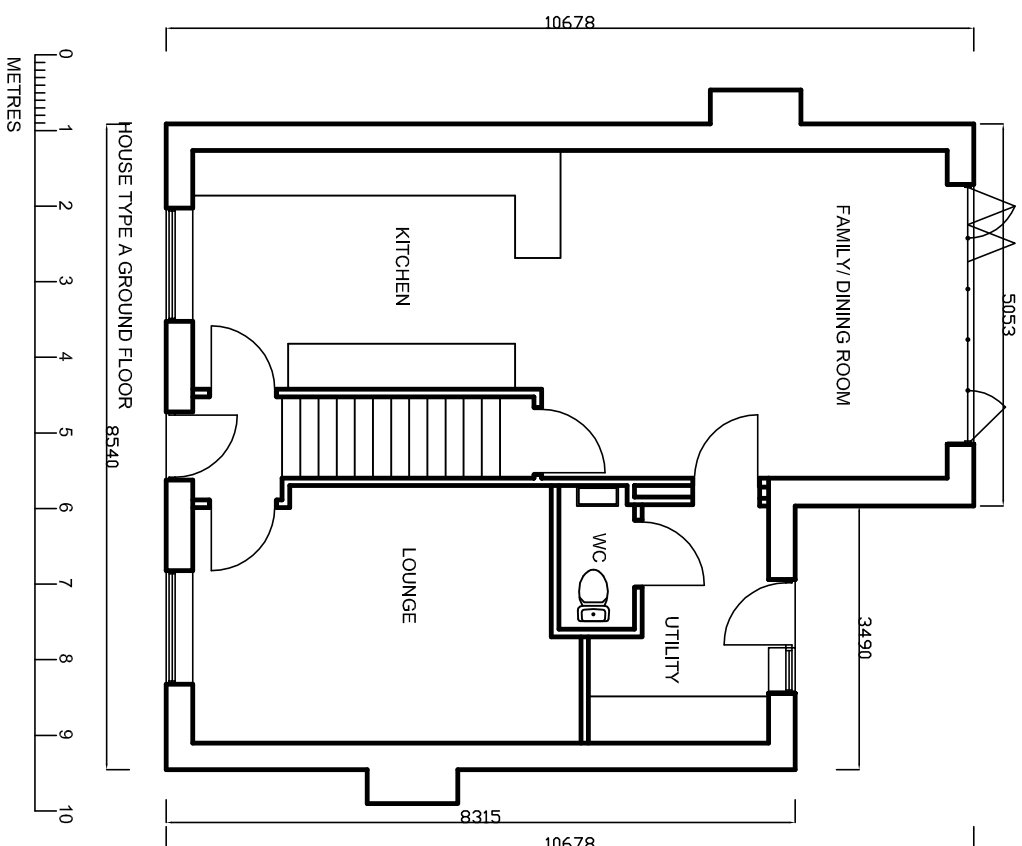


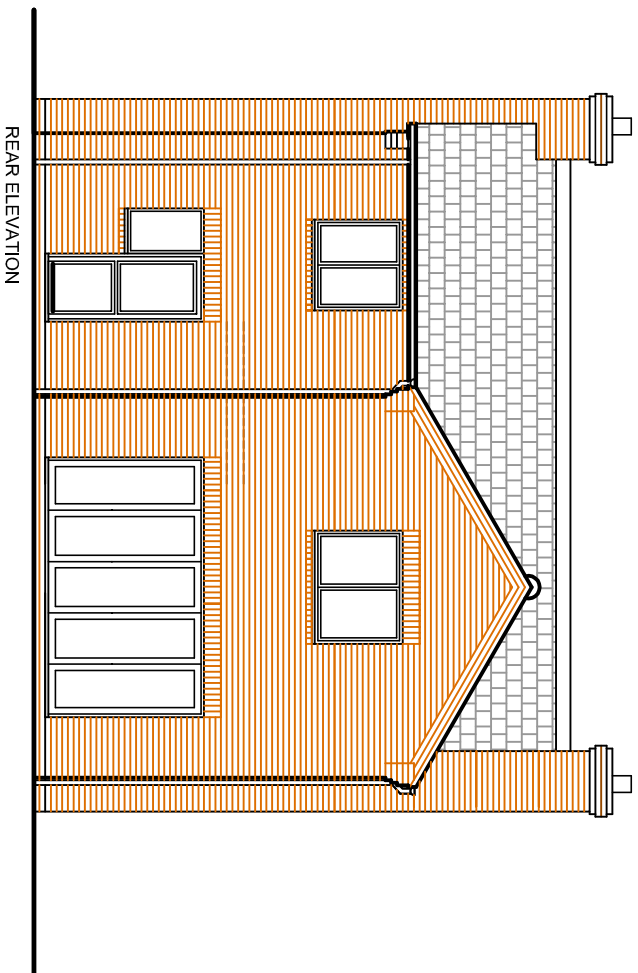

C	16/3/20	METERS/EXTRACTS/F LUES ADDED
B	20/2/20	DIMS AMENDED
A	09/02/17	LAYOUT HANDED, DIMS ADDED
Rev	Date	Detail

Client: **JON COOK**

Job Title:

PROPOSED NEW DWELLINGS
LAND AT QUADRING ROAD
DONINGTON
LINGS

INTERIOR DESIGN | ARCHITECTURE | PROJECT MANAGEMENT

28-29 Maxwell Road, Peterborough PE2 7JE
Tel: 01733 396181 info@i-ld.co.uk
www.i-ld.co.uk



INTERIOR DESIGN | ARCHITECTURE | PROJECT MANAGEMENT

Scale: 1-100 @ A3 Date: 016/05/16

Drawing Title
HOUSE TYPE 4B

Revision C 235-01SK11

ALL DRAWINGS ARE THE COPYRIGHT OF I-LID DESIGN

HOUSE TYPE 4B