



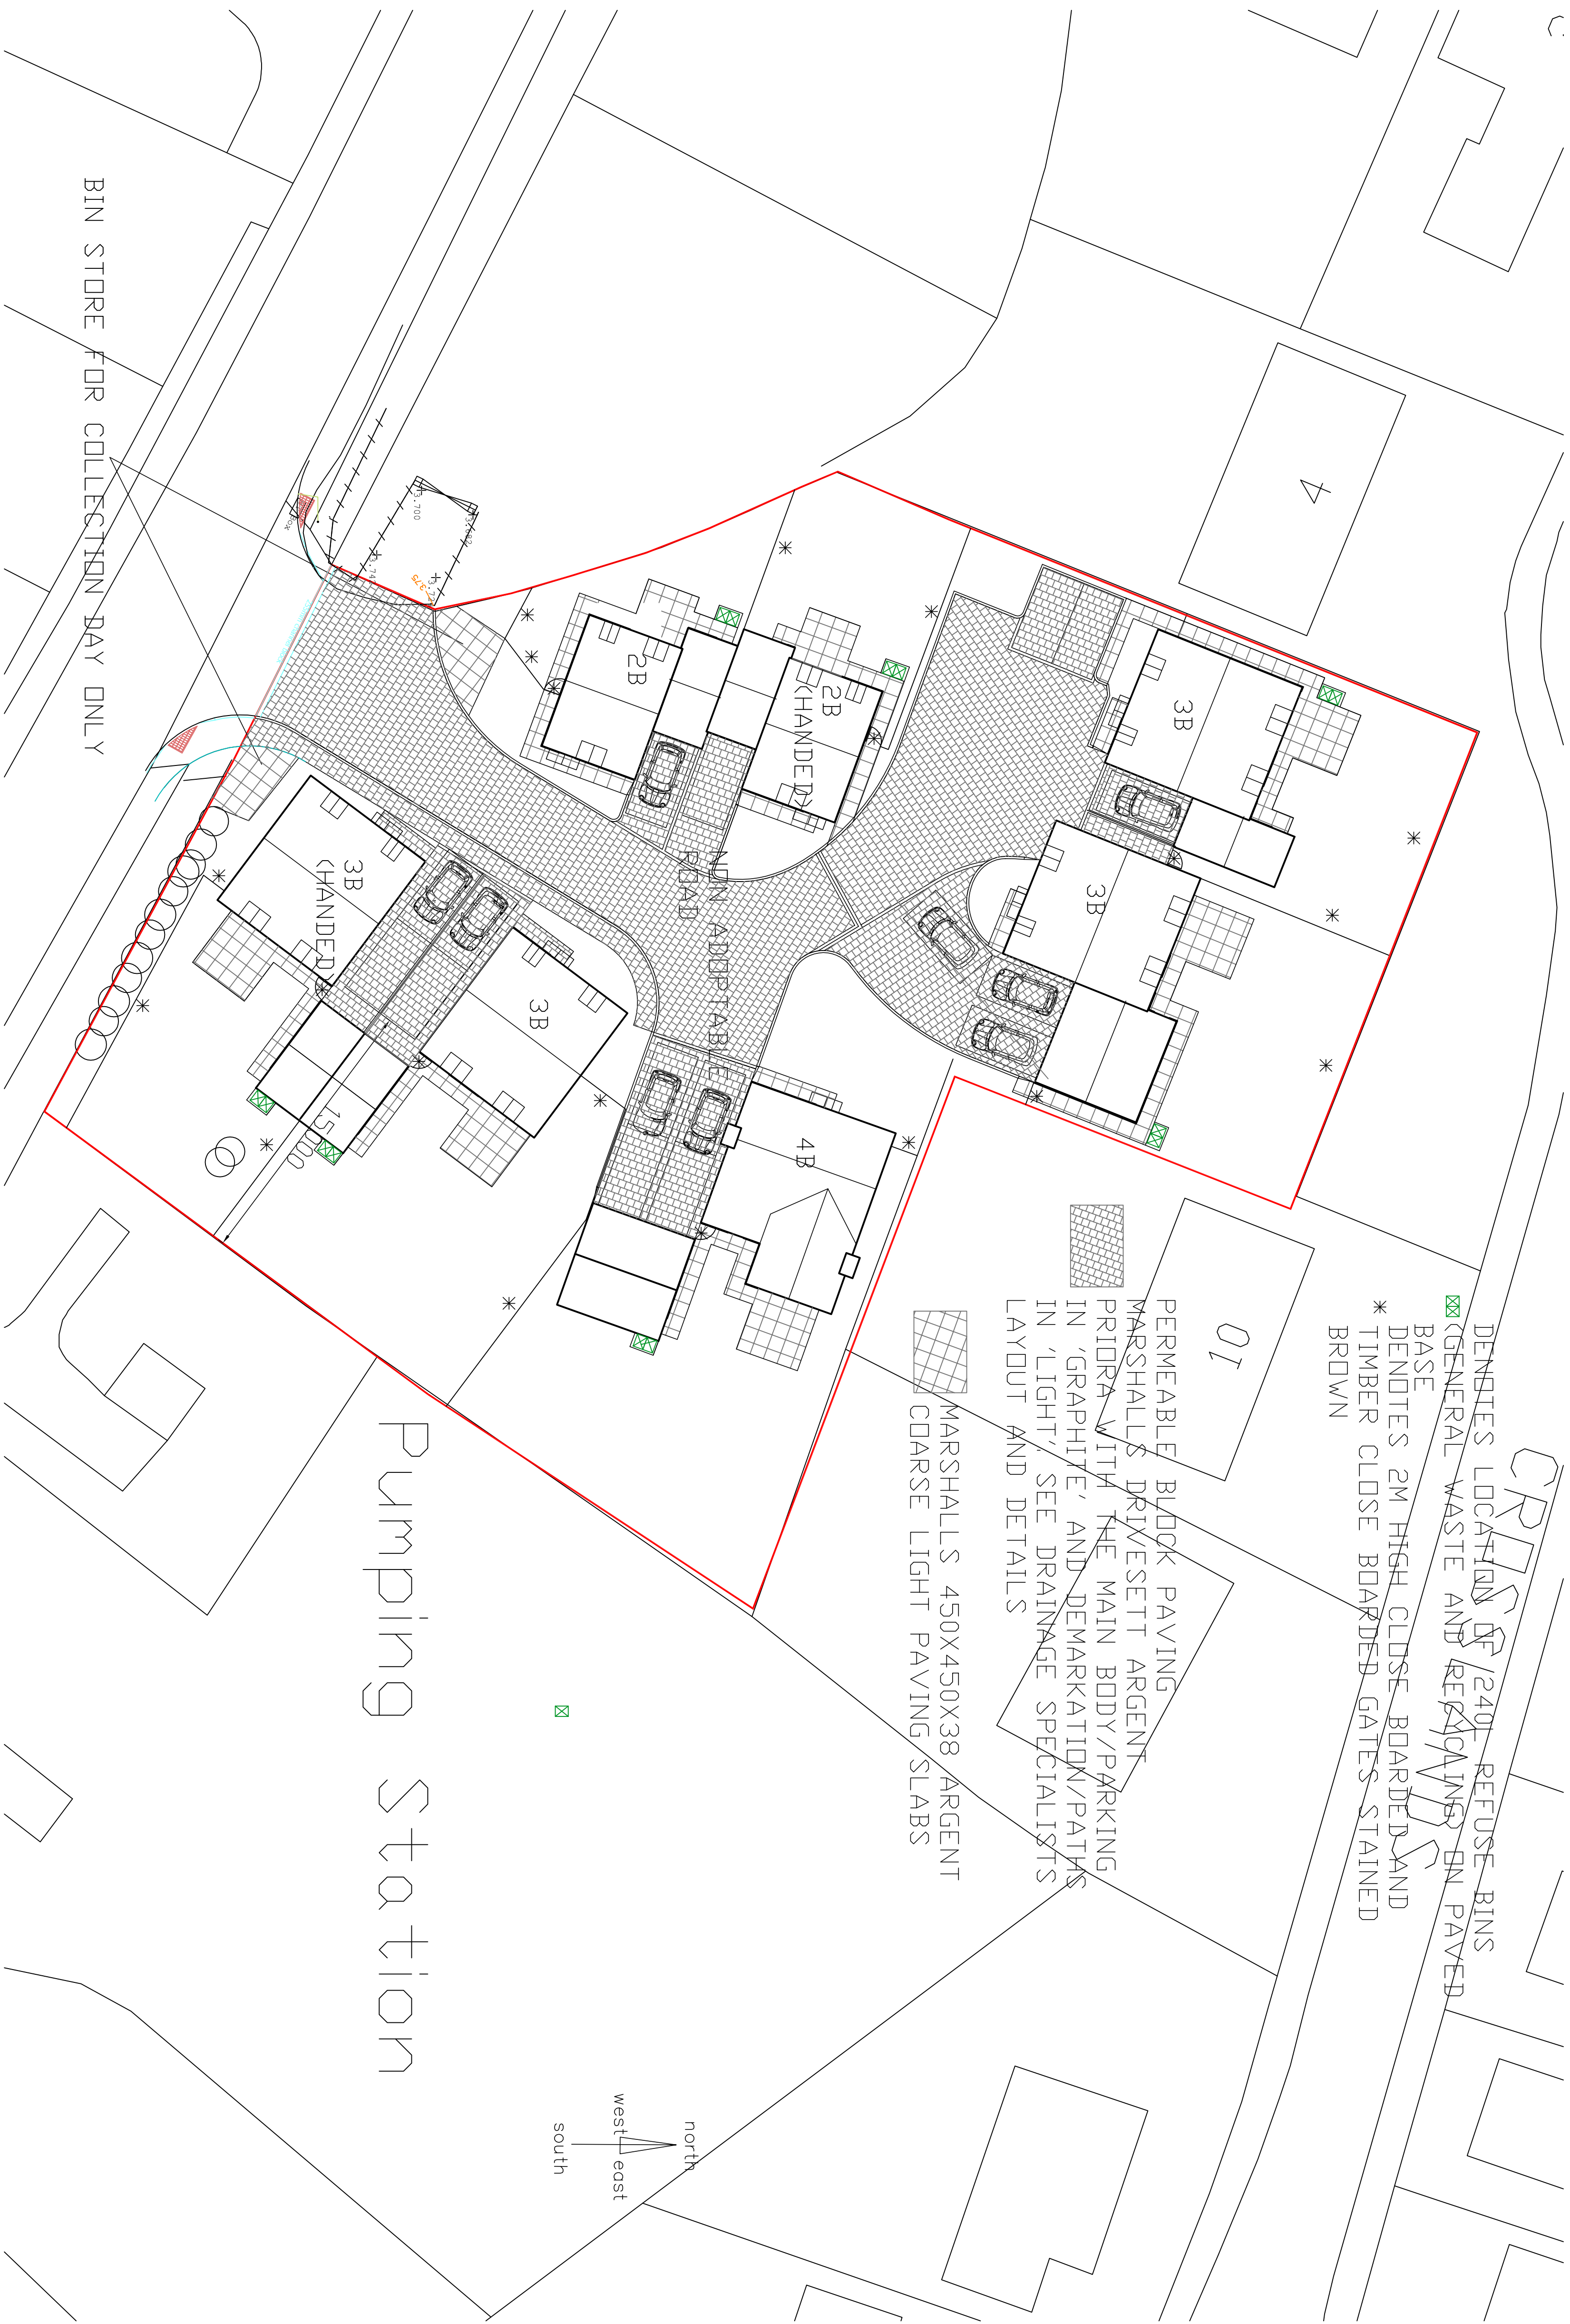

SITE PLAN 1-200

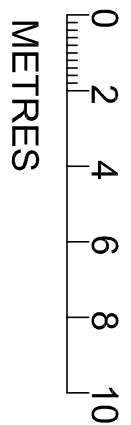

- HOUSE TYPES**
- 2B - 2 BED (2NO)
 - 3B - 3 BED (4NO)
 - 4B - 4 BED (1NO)