

FRONT ELEVATION

ELEVATION AS ORIGINAL BUILDING.

Cotleigh Consulting
Construction Project Design and Management Consultants
E-MAIL: consulting@cotleigh.com

Project
4-12 CHURCH STREET
DONINGTON LINCS

Client
COTLEIGH

Drawing description
ELEVATIONS OF BUILDINGS
PREVIOUSLY OCCUPYING SITE

Date	Drawn	Scale
JUNE 2002		1:100

Job No	Drawing No	Revision
CC3059	EB/001	

All dimensions to be checked on site. Do not scale. Any discrepancy between this drawing and other information to be referred to Cotleigh Consulting. This drawing is copyright.

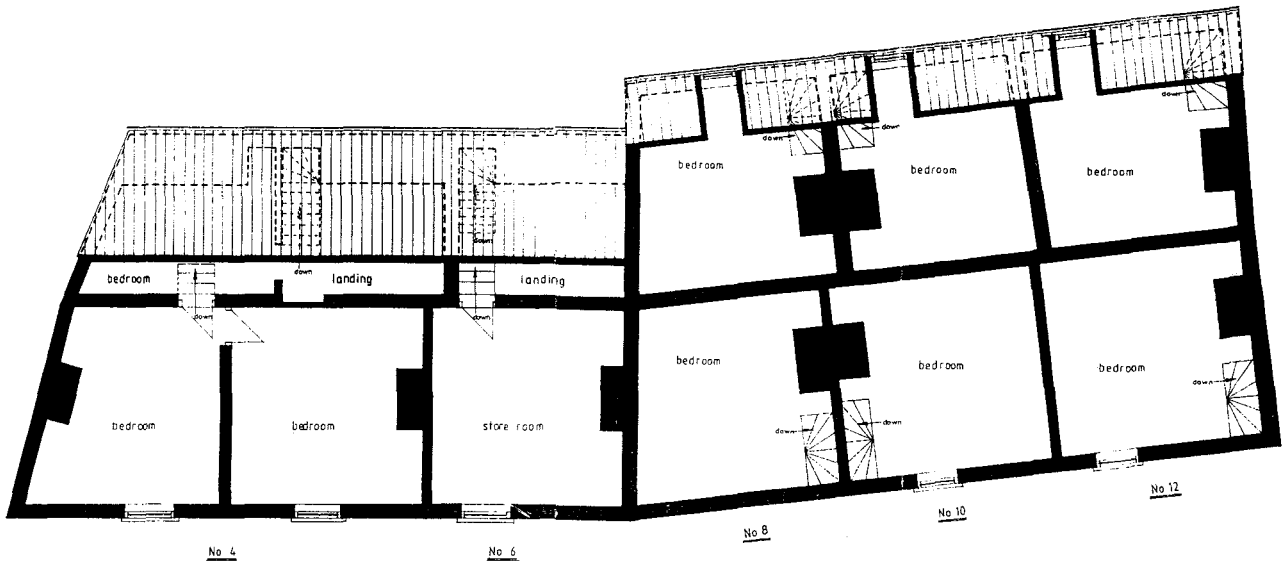

SECOND FLOOR

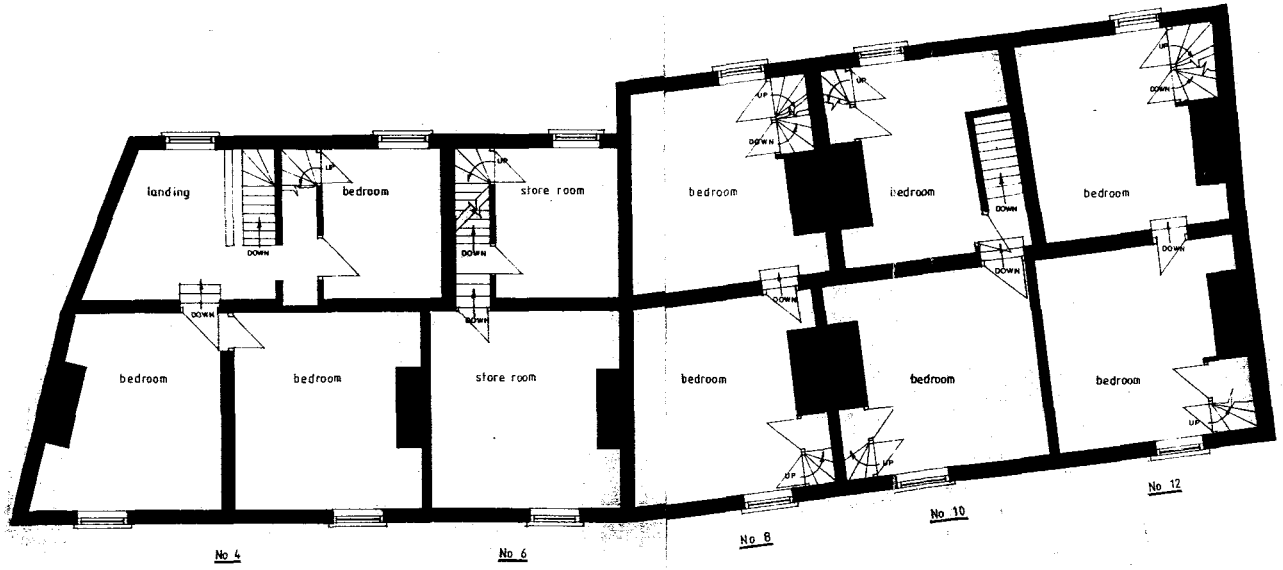

FIRST FLOOR

ORIGINAL BUILDING - PLANS

Cotleigh Consulting

Construction Project Design and Management Consultants

Project
4-12 CHURCH STREET
DONINGTON LINCS.

Client
COTLEIGH

Drawing description
1ST AND 2ND FLOOR PLANS OF BUILDINGS PREVIOUSLY OCCUPYING SITE

Date	Drawn	Scale
JUNE.2002		1:100

Job No	Drawing No	Revision
CC3059	EB/003	

All dimensions to be checked on site. Do not scale. Any discrepancy between this drawing and other information to be referred to Cotleigh Consulting. This drawing is copyright.

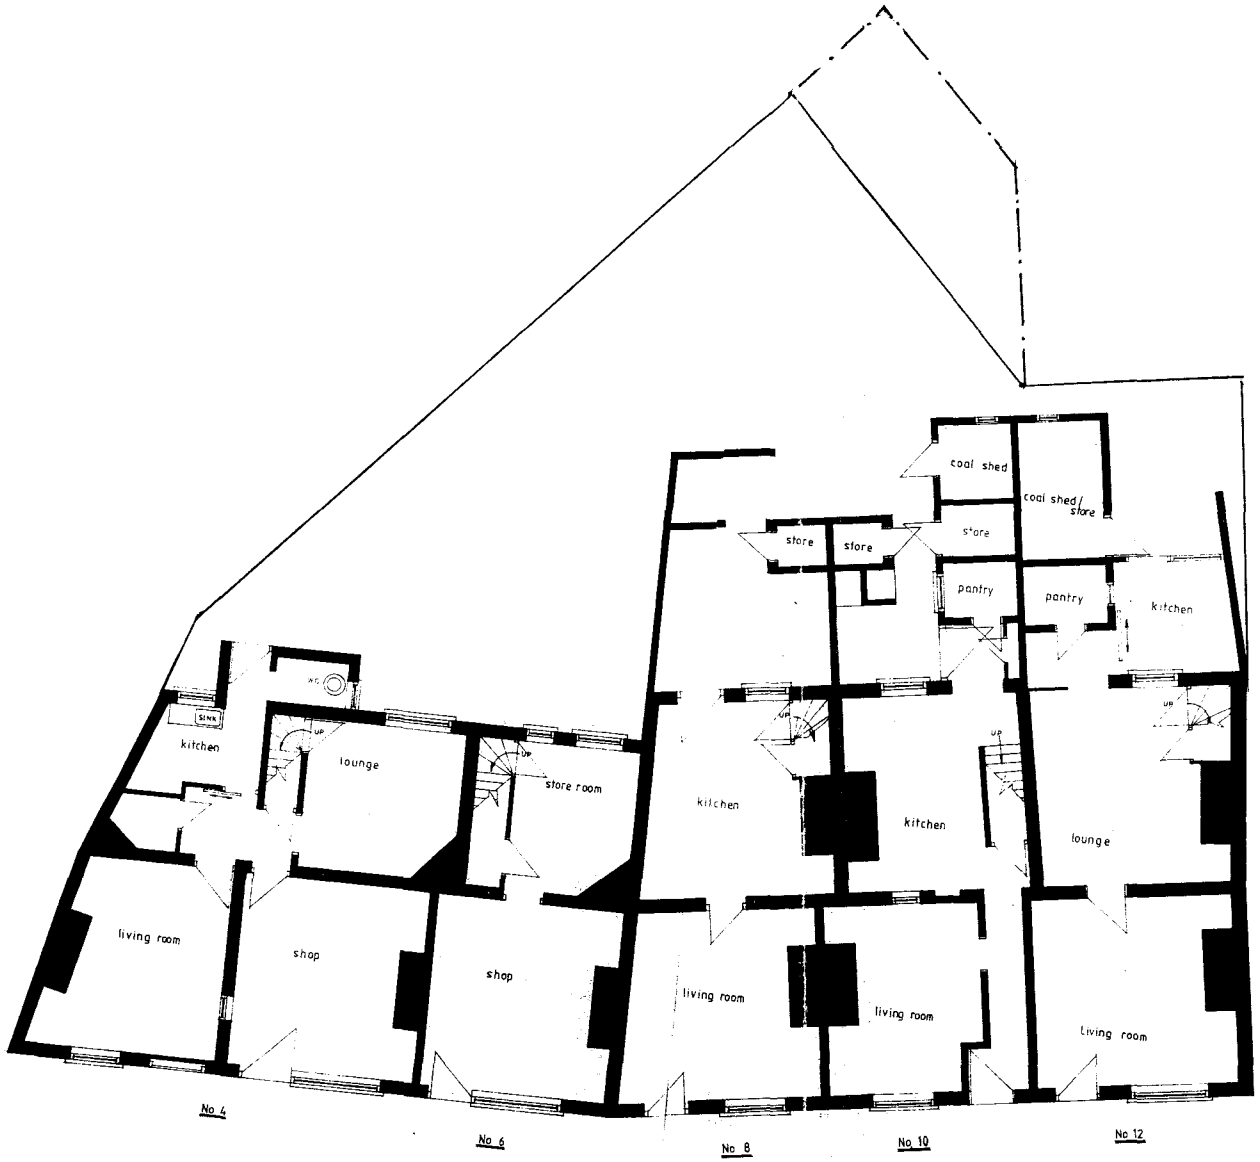

ORIGINAL BUILDING. GROUND FLOOR PLAN.

Cotleigh Consulting
Construction Project Design and Management Consultants

Project
4-12 CHURCH STREET
DONINGTON LINCS

Client
COTLEIGH

Drawing description
GROUND FLOOR PLAN OF BUILDINGS PREVIOUSLY OCCUPYING SITE

Date	Drawn	Scale
JUNE 2002		1:100

Job No	Drawing No	Revision
CC3059	EB/002	

All dimensions to be checked on site before any work is put in hand. Any discrepancy between this drawing and other information to be referred to Cotleigh Consulting. This drawing is copyright.

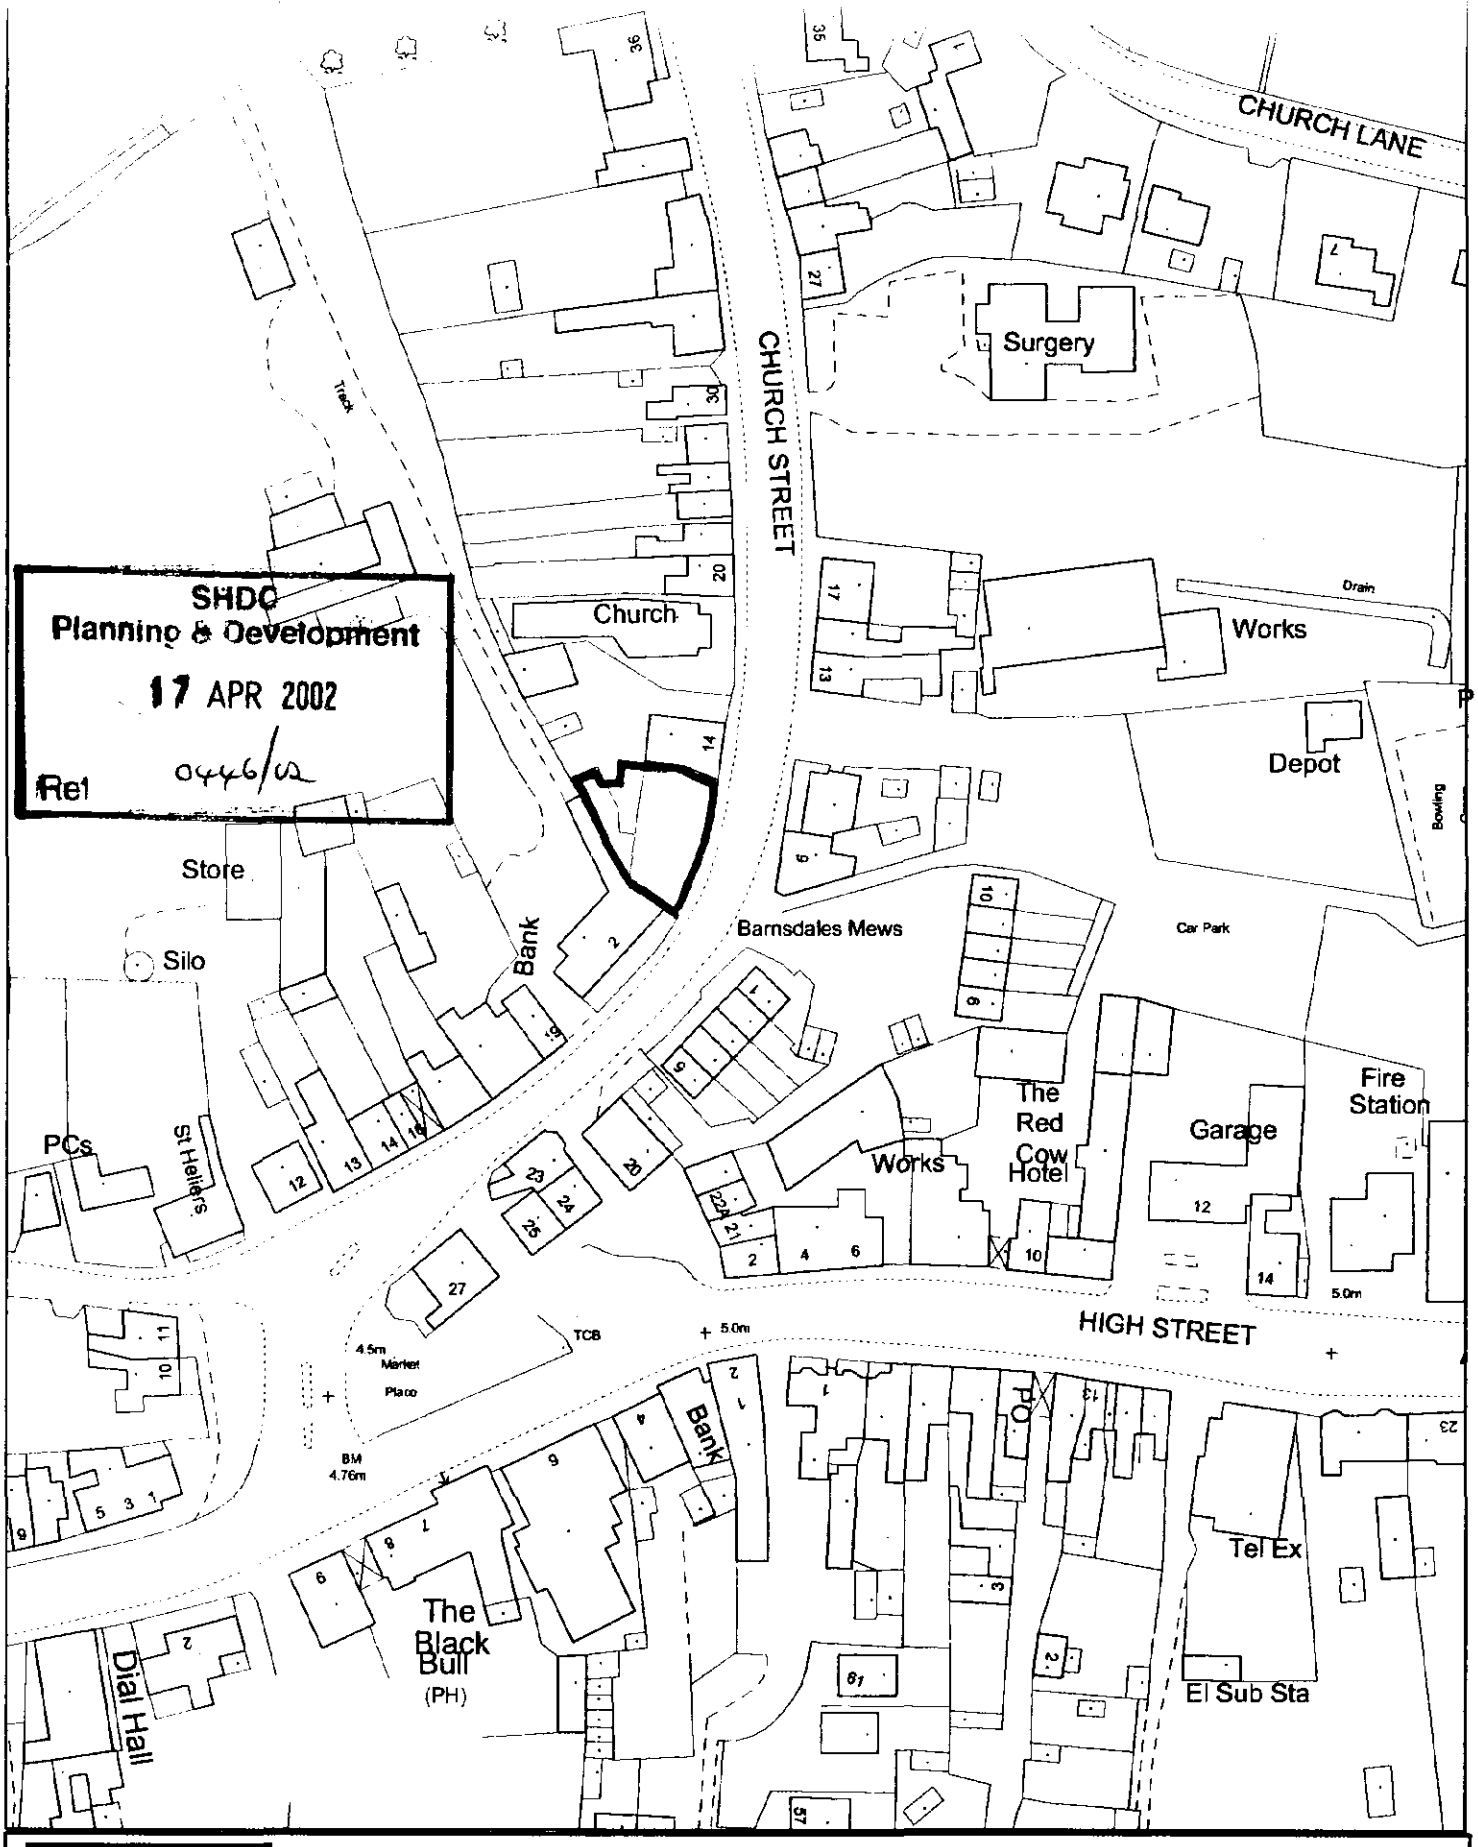

SHDC
Planning & Development
17 APR 2002
Ref 0446/02

This copy has been produced specifically for the map return scheme purposes only. No further copies may be made.

DETERMINED PLAN

Scale: 1:1250

This map is reproduced from Ordnance Survey material with permission of Ordnance Survey on behalf of Her Majesty's Stationery Office (c) Crown copyright. Unauthorised reproduction infringes Crown copyright and may lead to prosecution or civil proceedings. South Holland District Council LA079413 2002

Council Offices, Priory Road, Spalding, Lincolnshire PE11 2XE



PROPOSED SITE PLAN
SCALE 1/200 at A1

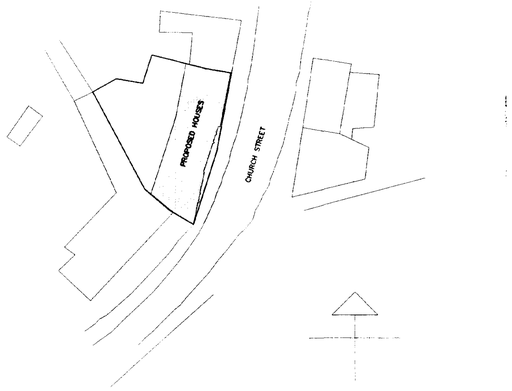

LOCATION PLAN
SCALE 1/500 at A1

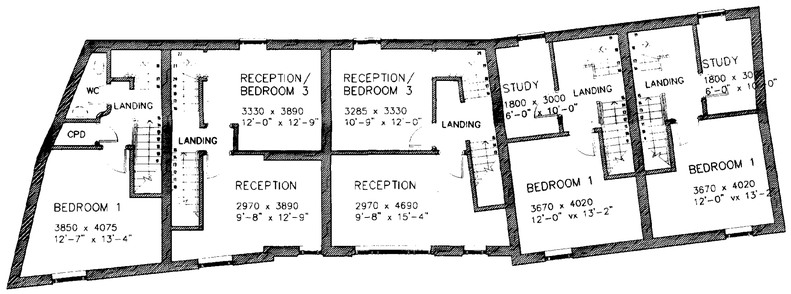

FIRST FLOOR PLAN

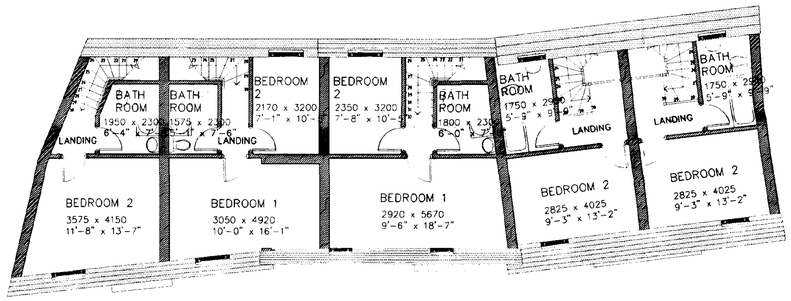

SECOND FLOOR PLAN

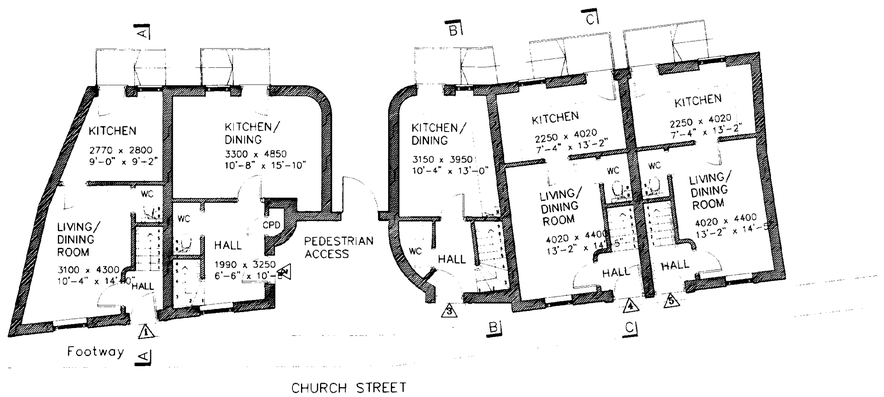

GROUND FLOOR PLAN

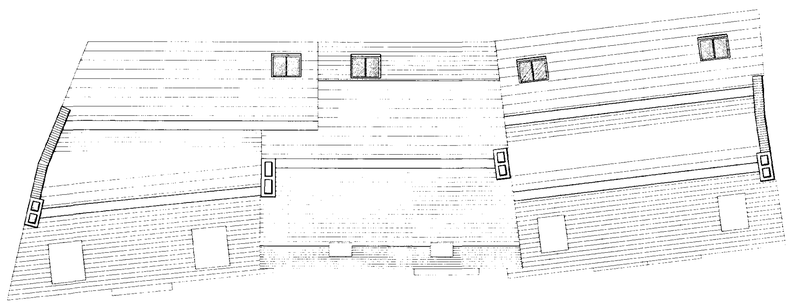

ROOF PLAN

Cotleigh Consulting
Construction Project Design and Management Consultar
586-588 GREEN LANES
LONDON N8 0RP
TEL 020 8902 8111
FAX. 020 8009 5536
E-MAIL. consulting@cotleigh.com

Project
4 – 12 INC. CHURCH STREET
DONINGTON, LINCS.
REVISED SCHEME A

Client
COTLEIGH

Drawing description
PROPOSED SITE, ROOF AND FLOOR PLANS

Date FEB. 2002 | Drawn | Scale 1/100

Job No CC 3059 | Drawing No 10 | Revision

All dimensions to be checked on site ~~Do not scale~~ Any discrepancy between this drawing and other information to be referred to Cotleigh Consulting This drawing is copyright

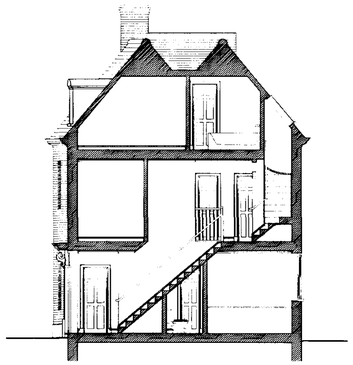

SECTION A.A

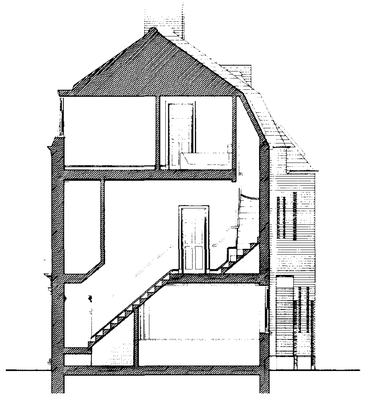

SECTION B.B

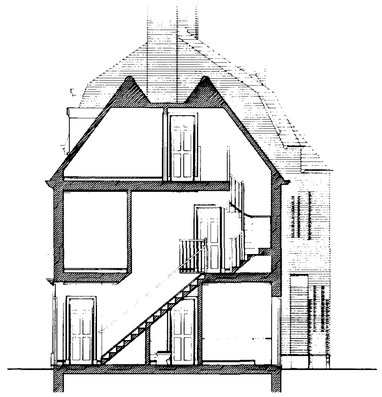

SECTION C.C

MATERIALS

ROOF:– Clay tiles

WALLS:– Facing bricks

WINDOWS AND DOORS:– PVC



EXISTING HOUSE | PROPOSED DEVELOPMENT | EXISTING SHOP

ELEVATION TO CHURCH STREET



EXISTING SHOP | PROPOSED DEVELOPMENT | EXISTING HOUSE

ELEVATION TO COURTYARD

Cotleigh Consulting

Construction Project Design and Management Consultan

586-588 GREEN LANES
LONDON N8 0RP
TEL. 020 8802 8111
FAX. 020 8889 5516
E-MAIL. consultey@cotleigh.com

Project: 4 – 12 INC. CHURCH STREET
DONINGTON, LINCS.
REVISED SCHEME A

Client: COTLEIGH.

Drawing description: PROPOSED ELEVATIONS AND SECTIONS

Date: FEB. 2002 | Drawn | Scale: 1/100

Job No: CC 3059 | Drawing No: 11 | Revision

All dimensions to be checked on site. Do not scale. Any discrepancy between this drawing and other information to be referred to Cotleigh Consulting. This drawing is copyright

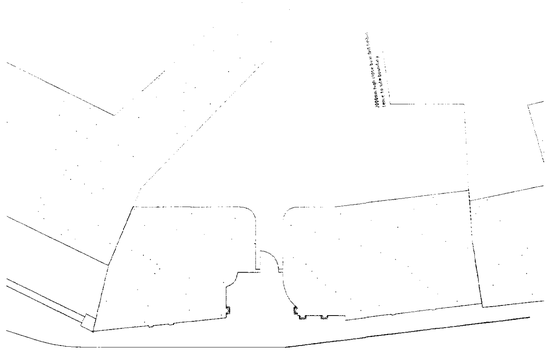

PROPOSED SITE PLAN
SCALE 1/200 at A1

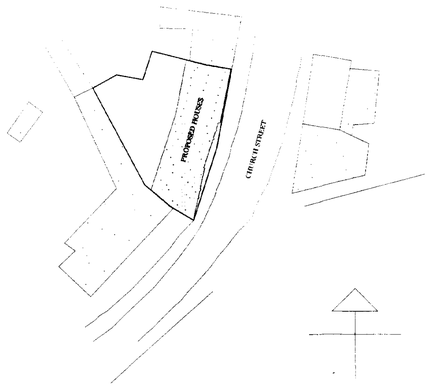

LOCATION PLAN
SCALE 1/500 at A1

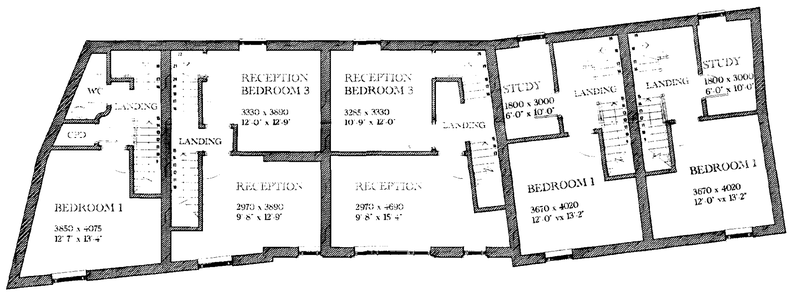

FIRST FLOOR PLAN

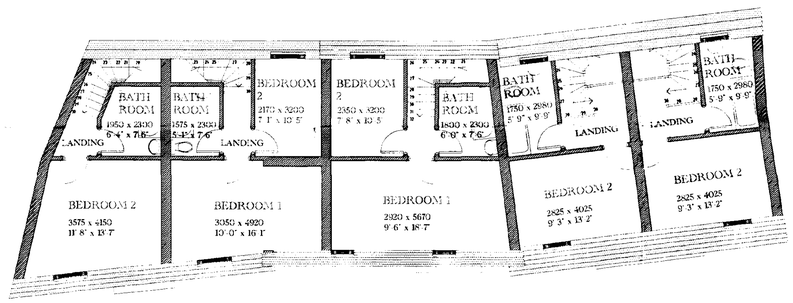

SECOND FLOOR PLAN

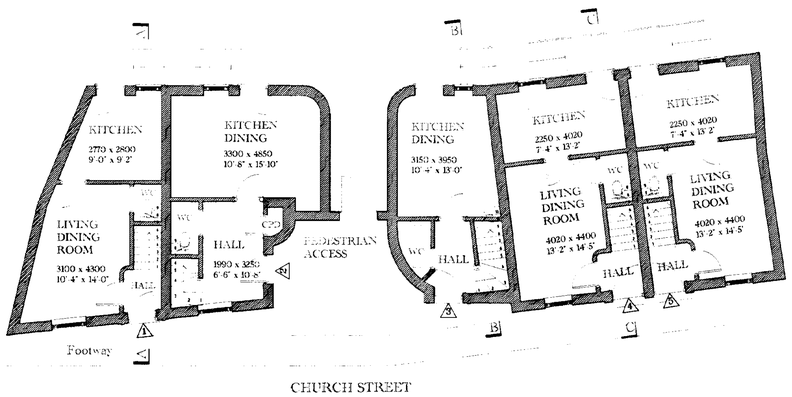

GROUND FLOOR PLAN

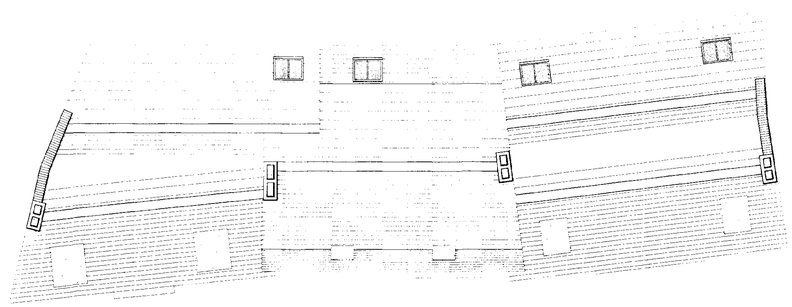

ROOF PLAN

SHDC
Planning & Development
17 APR. 2002
Ref 0446/02

Cotleigh Consulting
Construction Project Design and Management Consultar
586-588 GREEN LANES
LONDON N8 0RR
TEL. 020 8882 8111
FAX. 020 8809 5536
E-MAIL. consulting@cotleigh.com

Project
12 INC. CHURCH STREET
DONINGTON, LINCS.
REVISED SCHEME A

Client
COTLEIGH

Drawing description
PROPOSED SITE, ROOF AND FLOOR PLANS

Date FEB. 2002 | Drawn | Scale 1:100

Job No CC 3059 | Drawing No 10 | Revision

DETERMINED PLAN

All dimensions to be checked on site. Any discrepancy between this drawing and other information to be referred to Cotleigh Consulting. This drawing is copyright

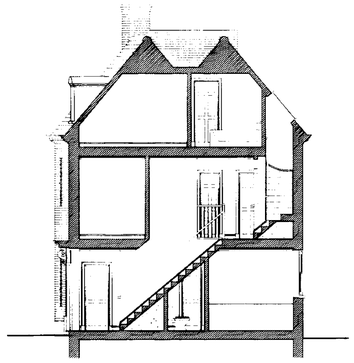

SECTION A.A

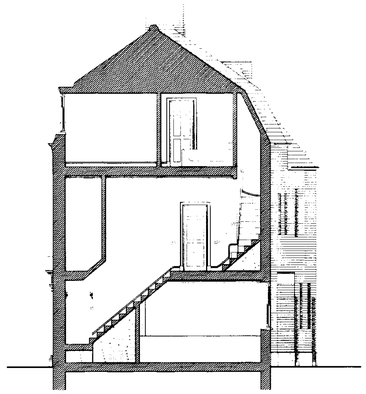

SECTION B.B

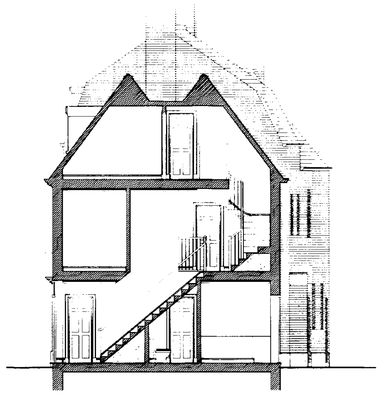

SECTION C.C

MATERIALS

ROOF: Clay tiles

WALLS: Facing bricks

WINDOWS AND DOORS: PVC



EXISTING HOUSE PROPOSED DEVELOPMENT EXISTING SHOP

ELEVATION TO CHURCH STREET



EXISTING SHOP PROPOSED DEVELOPMENT EXISTING HOUSE

ELEVATION TO COURTYARD

SHDC
Planning & Development
17 APR 2002
Ref 0446/02

Cotleigh Consulting
Construction Project Design and Management Consultant
586-588 GREEN LANES
LONDON N8 0RP
TEL: 020 8802 6111
FAX: 020 8809 5516
E-MAIL: consulting@cotleigh.com

Project: 4 - 12 INC. CHURCH STREET
DONINGTON, LINCS.
REVISED SCHEME A

Client: COTLEIGH.

Drawing description: PROPOSED ELEVATIONS AND SECTIONS

Date	Drawn	Scale
FEB. 2002		1:100

Job No	Drawing No	Revision
CC 3059	11	

All dimensions to be checked on site. Any discrepancy between this drawing and other information to be referred to Cotleigh Consulting. This drawing is copyright.