


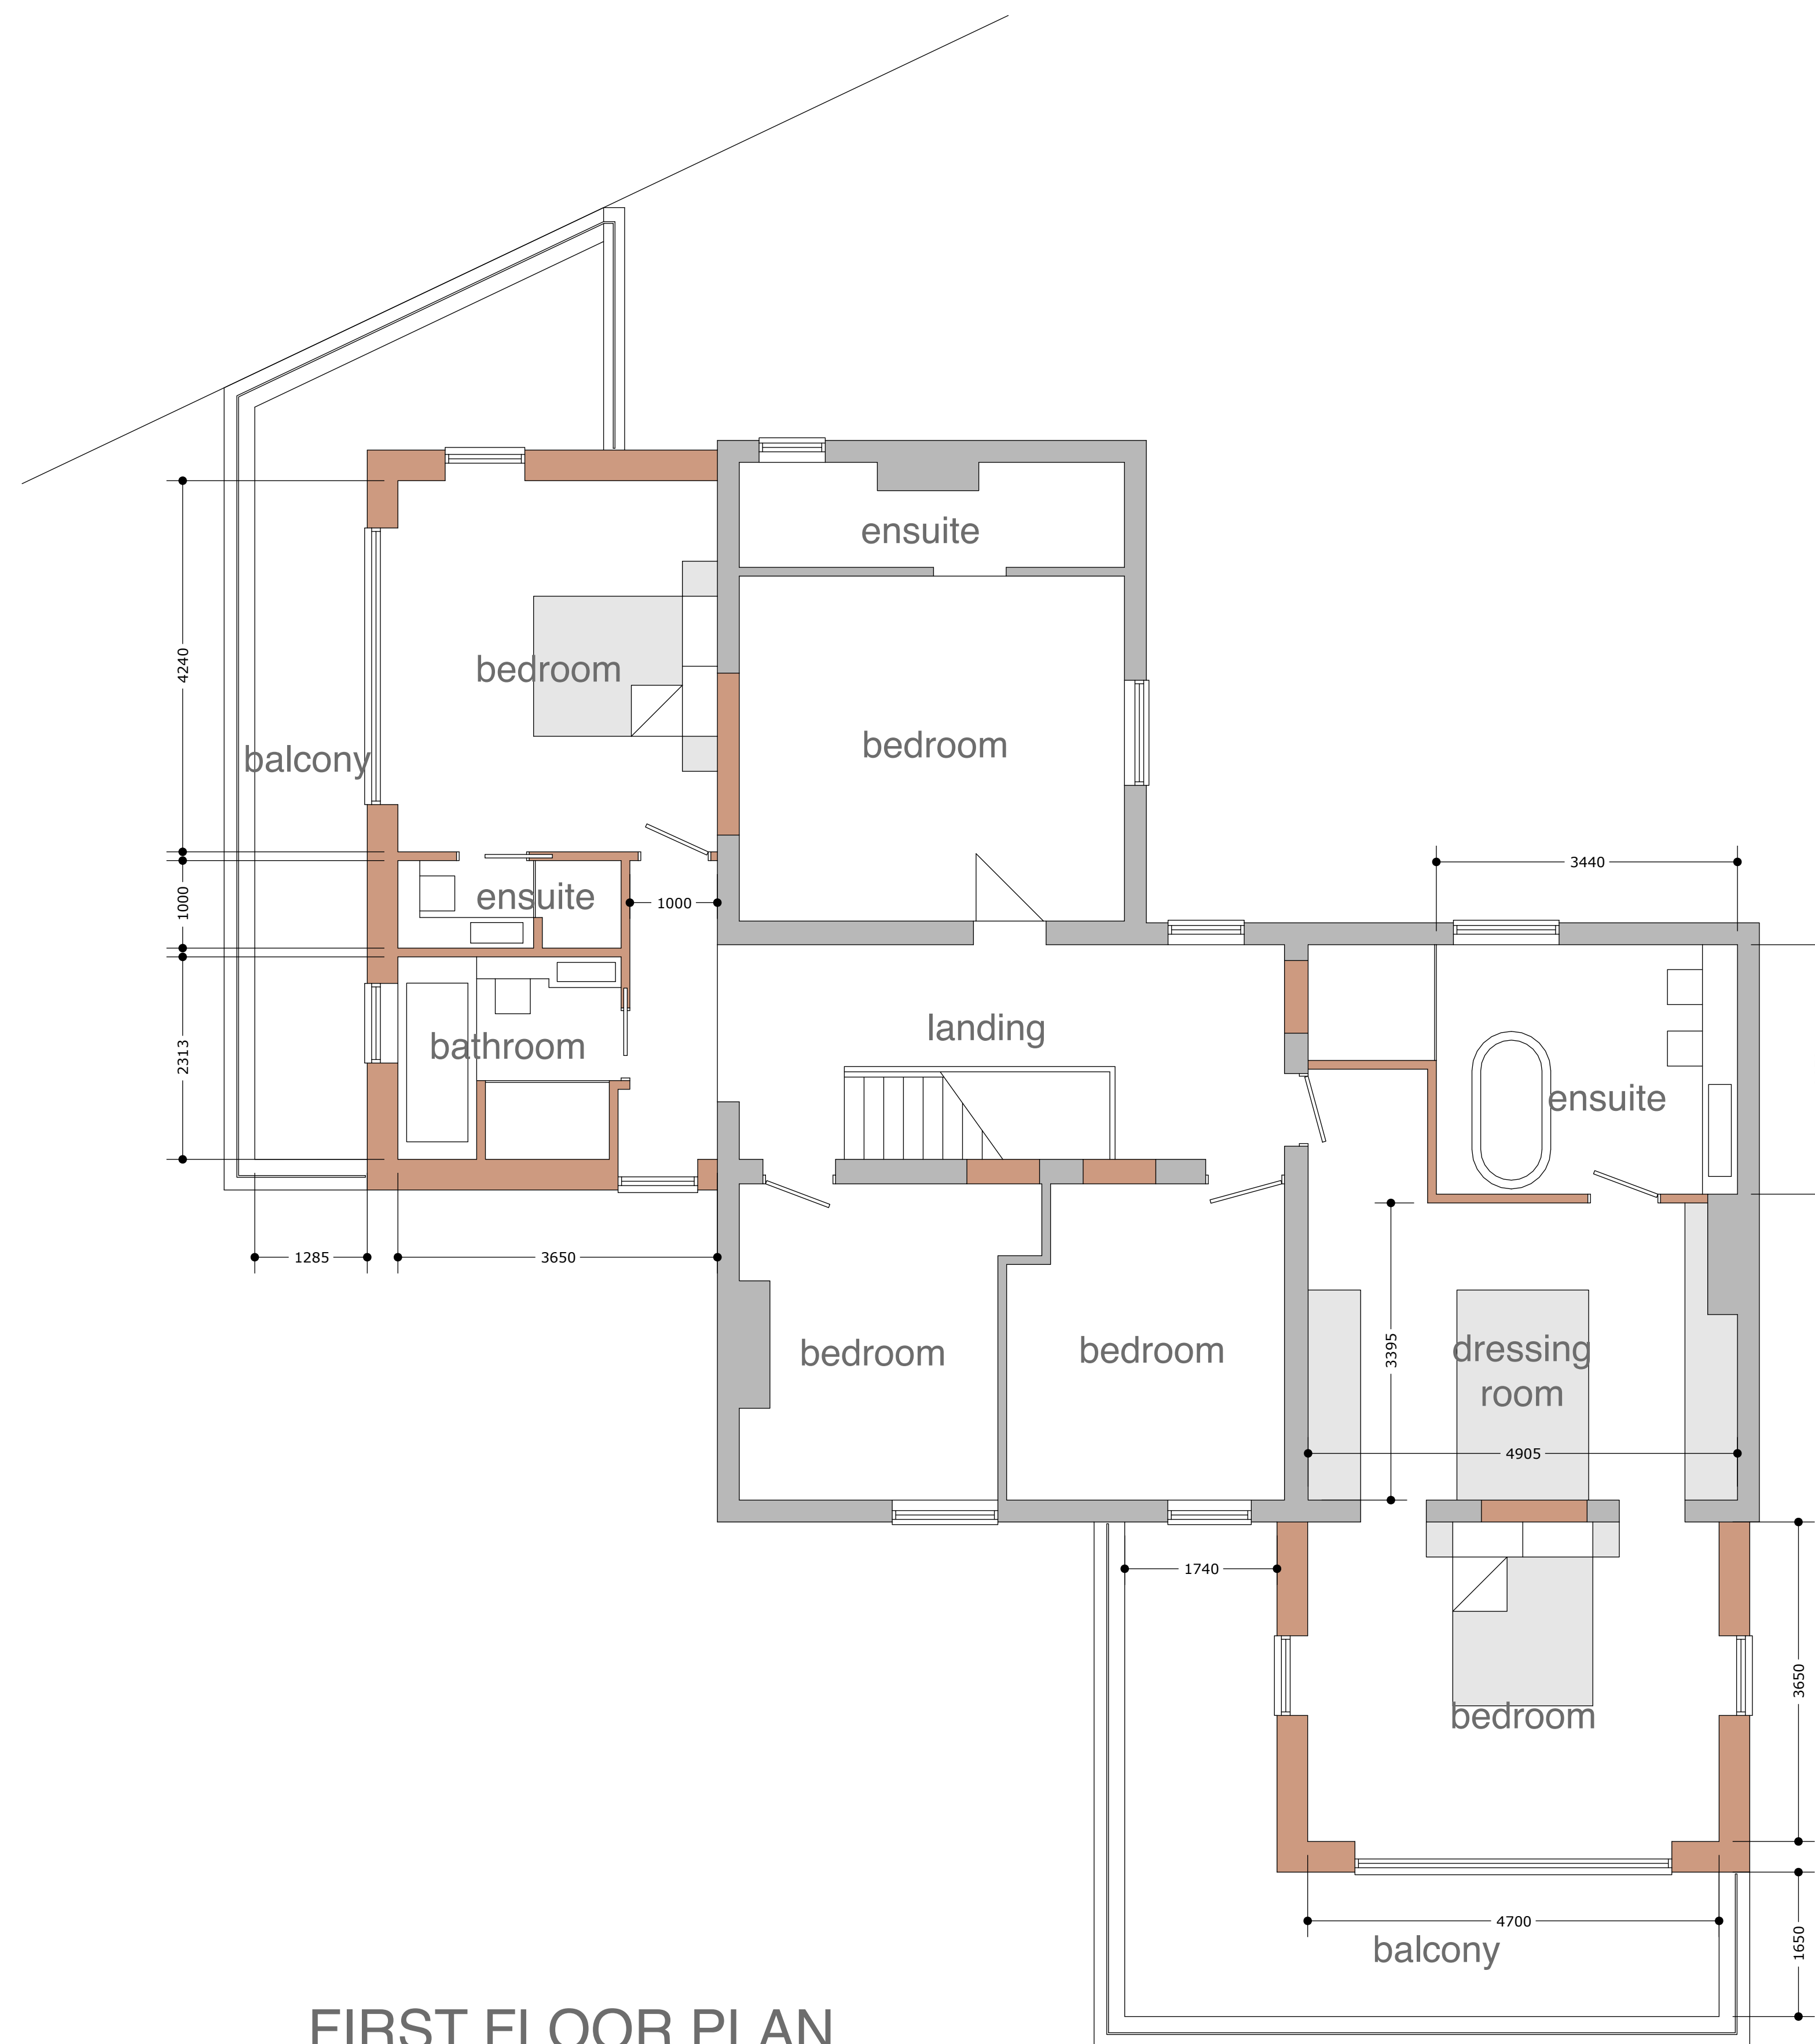

PROPOSED EXTENSION AND ALTERATIONS
AT NORTHORPE HOUSE NORTHORPE ROAD
SPALDING LINCS for
MR J JEFFERY

A	NORTHORPE ROAD ADDED TO ADDRESS	JUN 23

FIRST FLOOR PLAN

1/6/23

J180-PL 3A

Julian Warrick
Architectural Design Consultant

Architectural Design Consultant



Email: julian@jwarrick-design-cons.com

Tel: 01775 820123

Mob: 07849 652067

Google +

8 Beech Grove
Donington
Spalding
Lincs
PE11 4XQ