




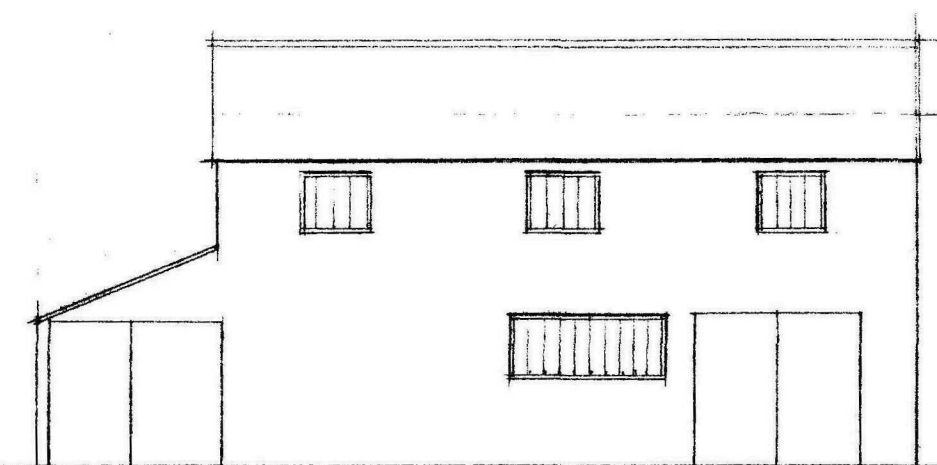

WEST ELEVATION

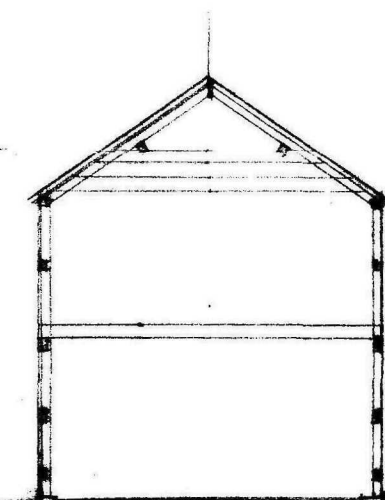


SECTION

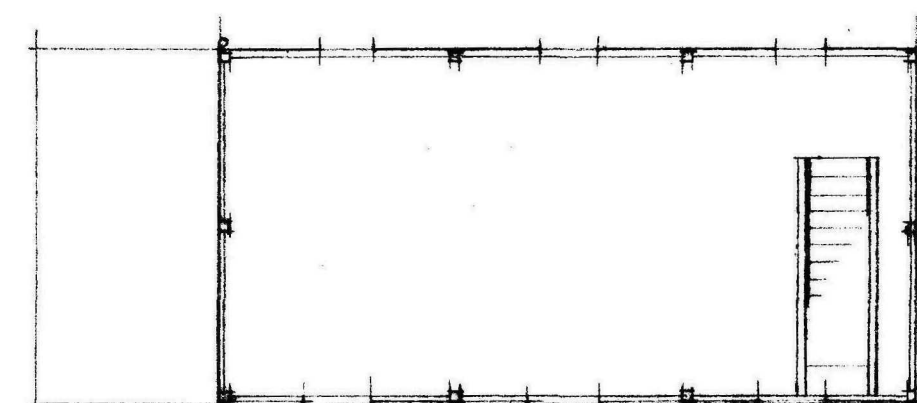


1ST FLOOR PLAN


EXISTING

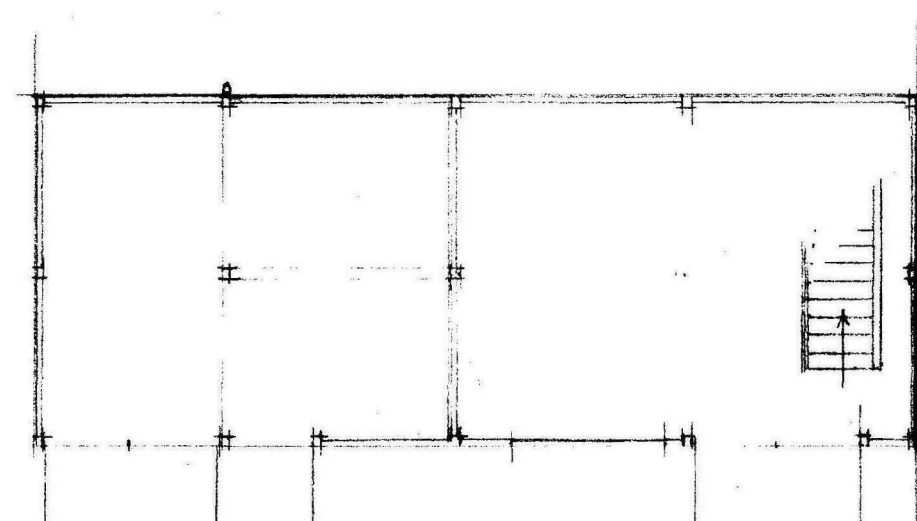


GROUND FLOOR PLAN

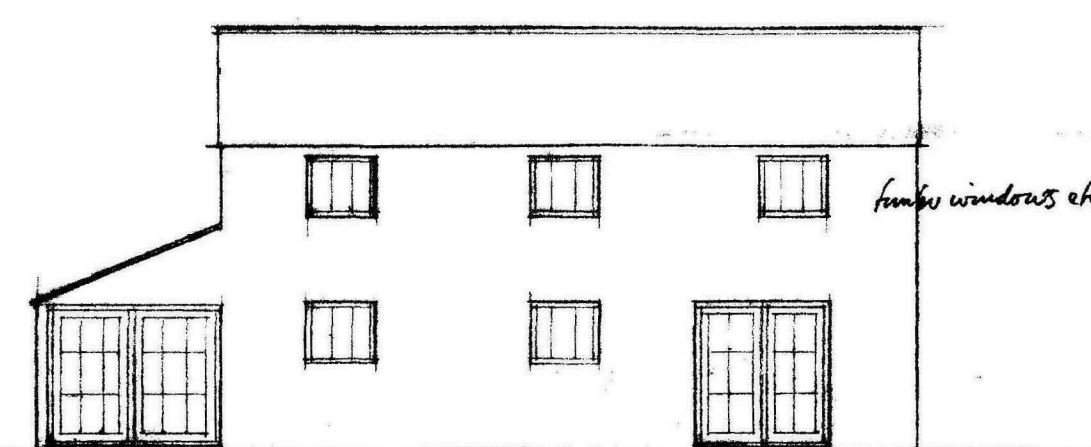

WEST ELEVATION

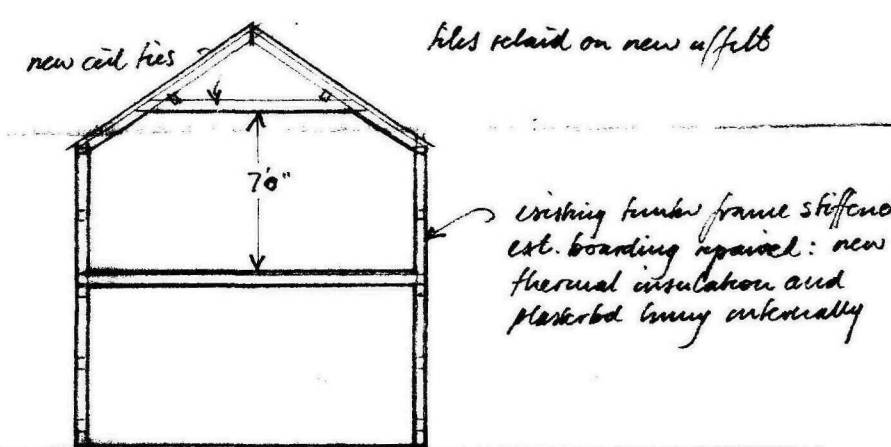


SECTION

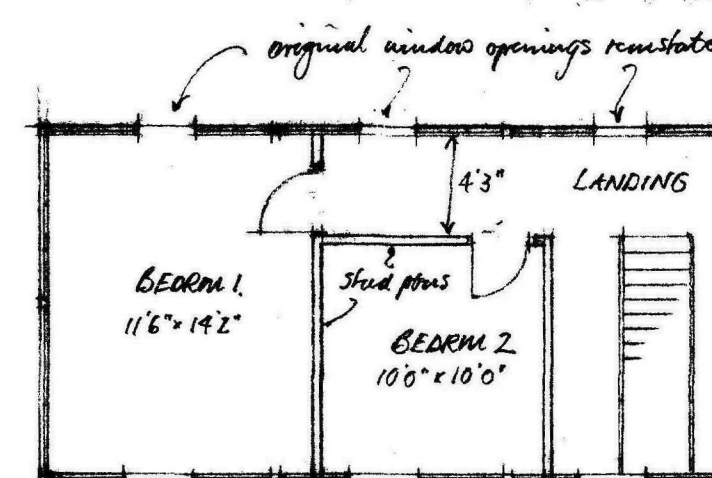

1ST FLOOR PLAN

PROPOSED

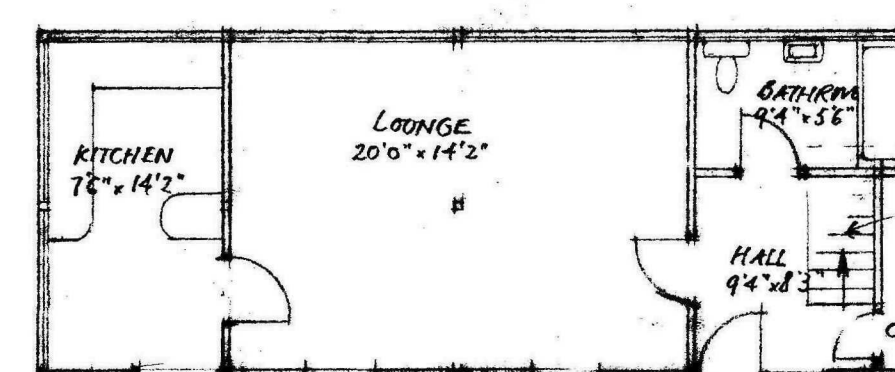

GROUND FLOOR PLAN

glazed screen to replace existing doors
revised window openings
downing opening reduced: glazed door + side light
soil drain runs to existing septic tank.
existing staircase to remain

new eil has
tiles retained on new soffits
existing timber frame stiffened: ext. boarding replaced: new thermal insulation and plastered lining internally
ap membrane secured over existing concrete floor

PROPOSED BARN CONVERSION AT 60 BICKER RD, DONINGTON

7641/G/1

SCALE 1:100

MOLSON & PARTNERS
SURVEYORS

13, MAIN RIDGE, BOSTON, LINGS.

