


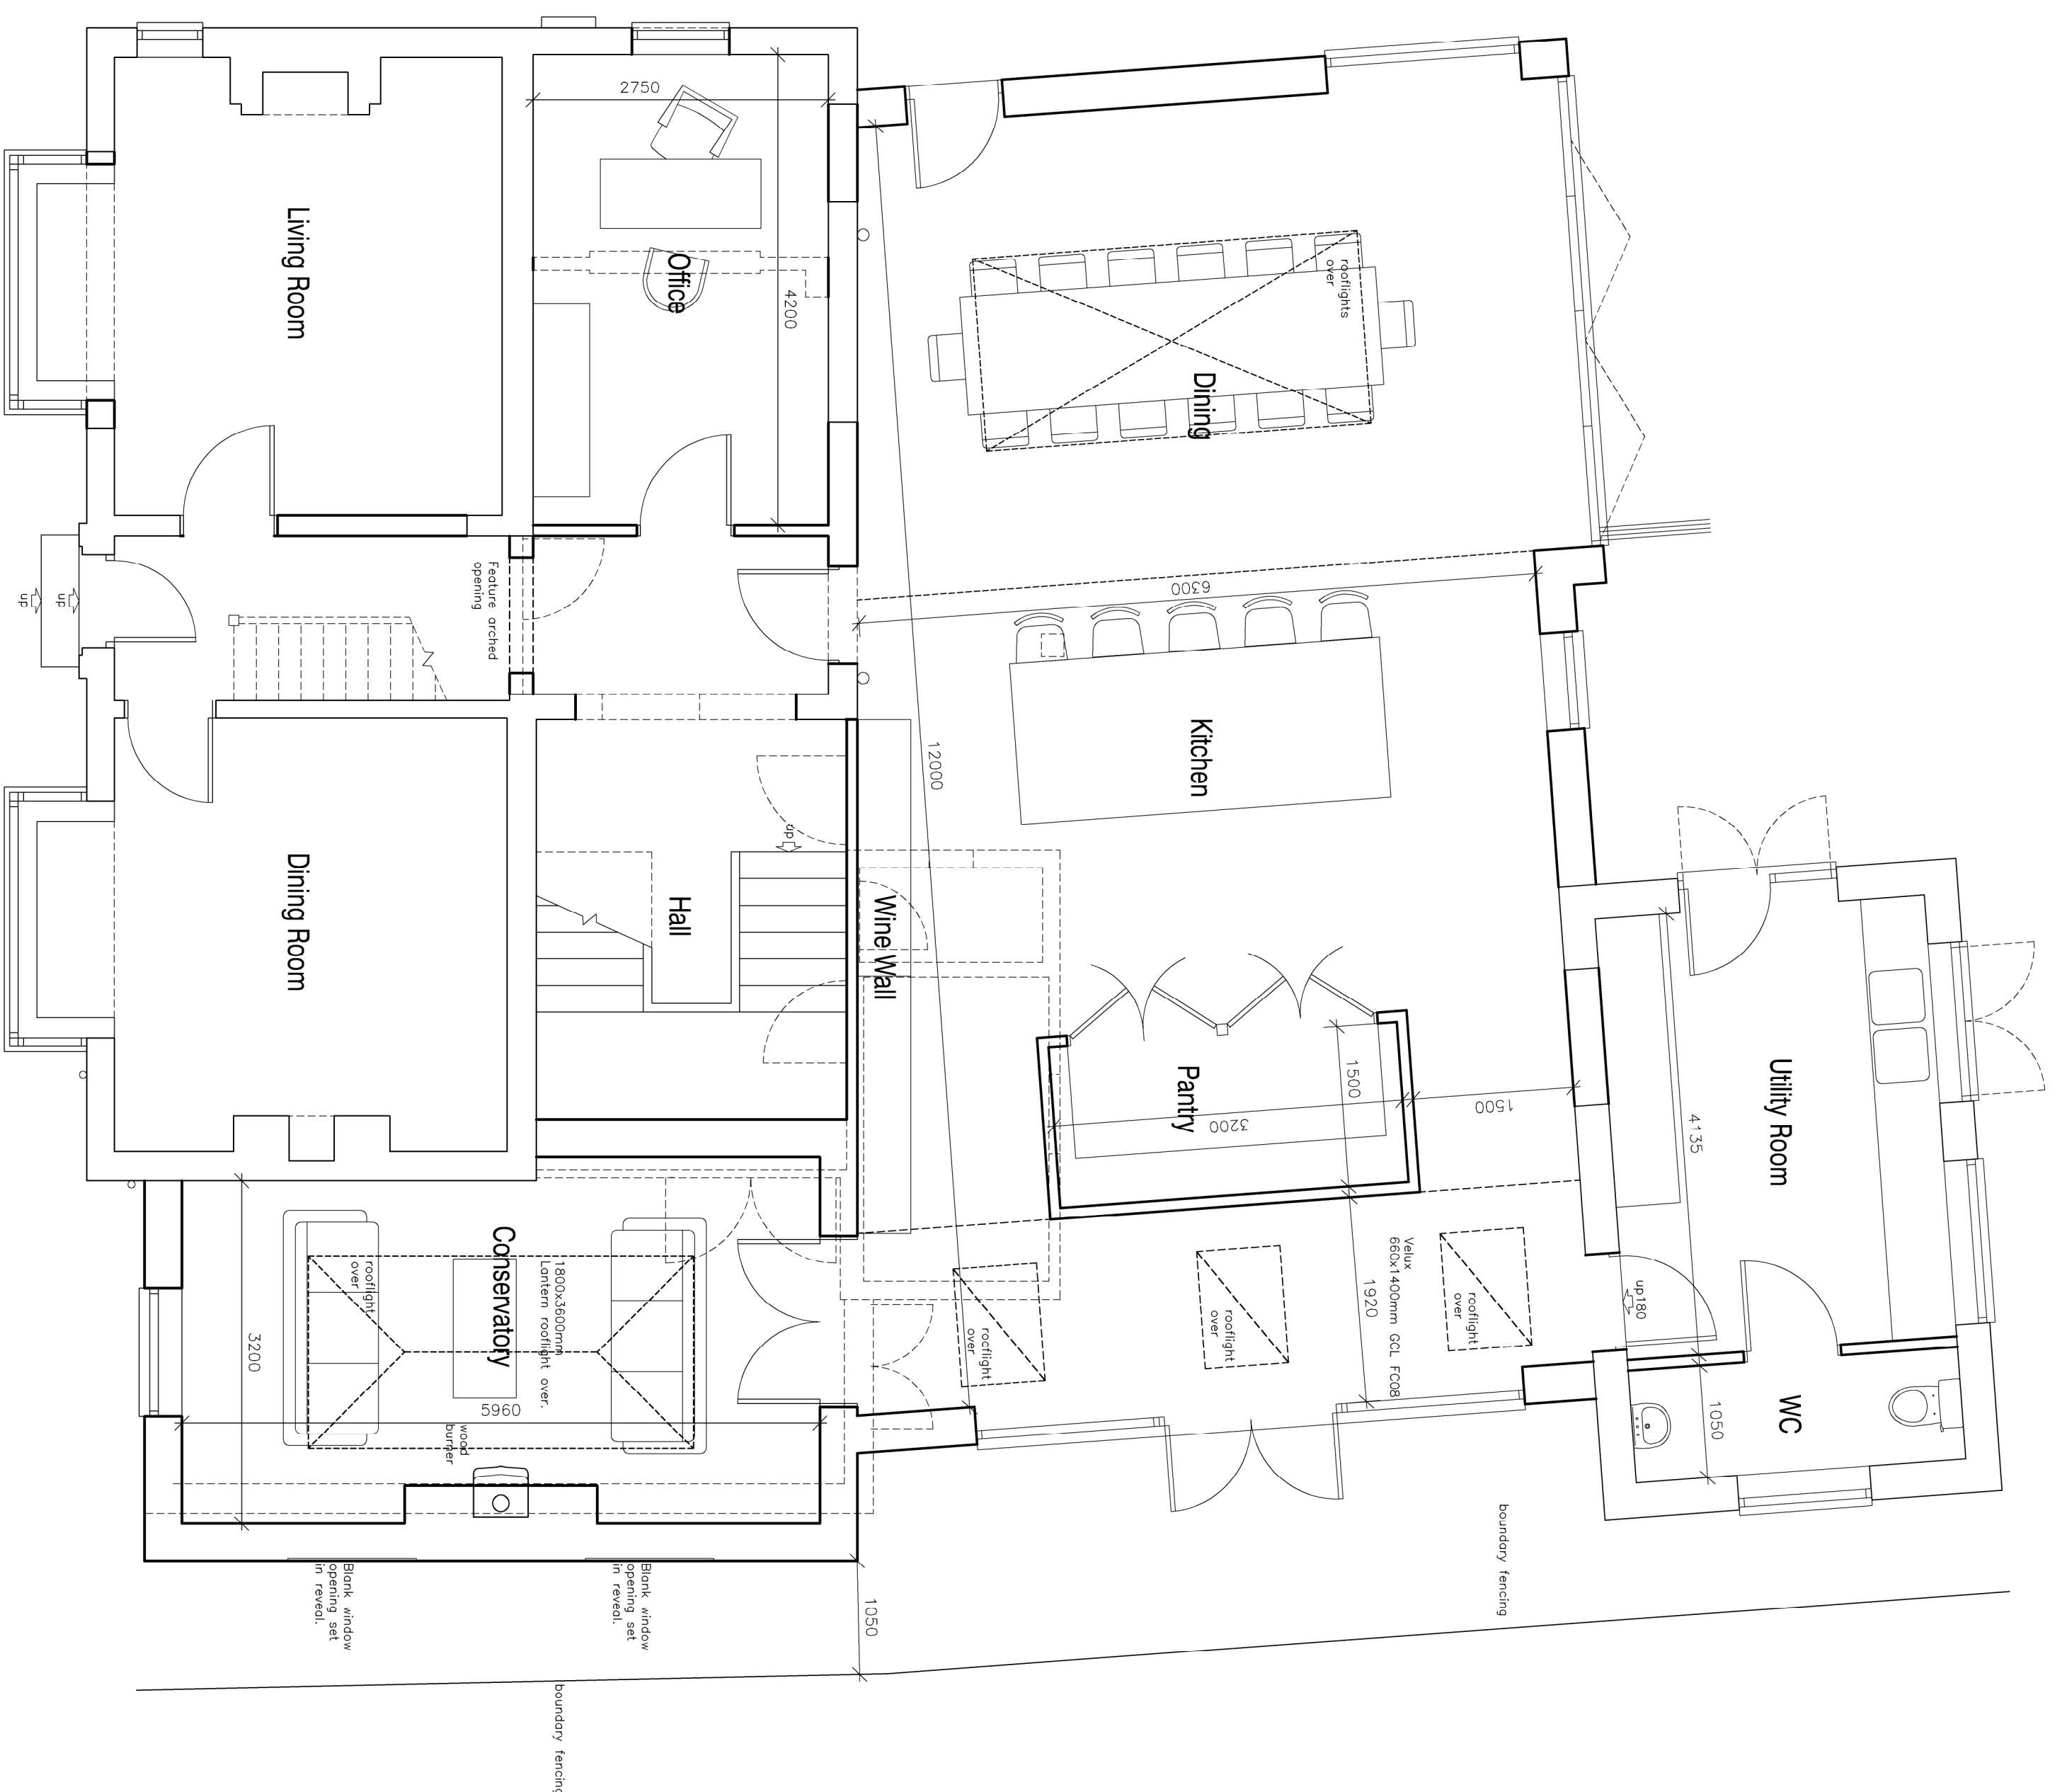

Clients:	Mr & Mrs Dormer
Project:	Alterations & extensions 80 Station Street Donnington Unconishire PE11 4LU
Title:	Ground Floor & Plan Roof / Block Plan
Scale:	1:50 1:500 Revision Letter:
Drawn:	NH Drawing No: B/3869 - 3001
Checked:	 Original Size: A1
Date:	February 2024